





RDL
ARCHITECTS



RDL
ARCHITECTS



RDL
ARCHITECTS

 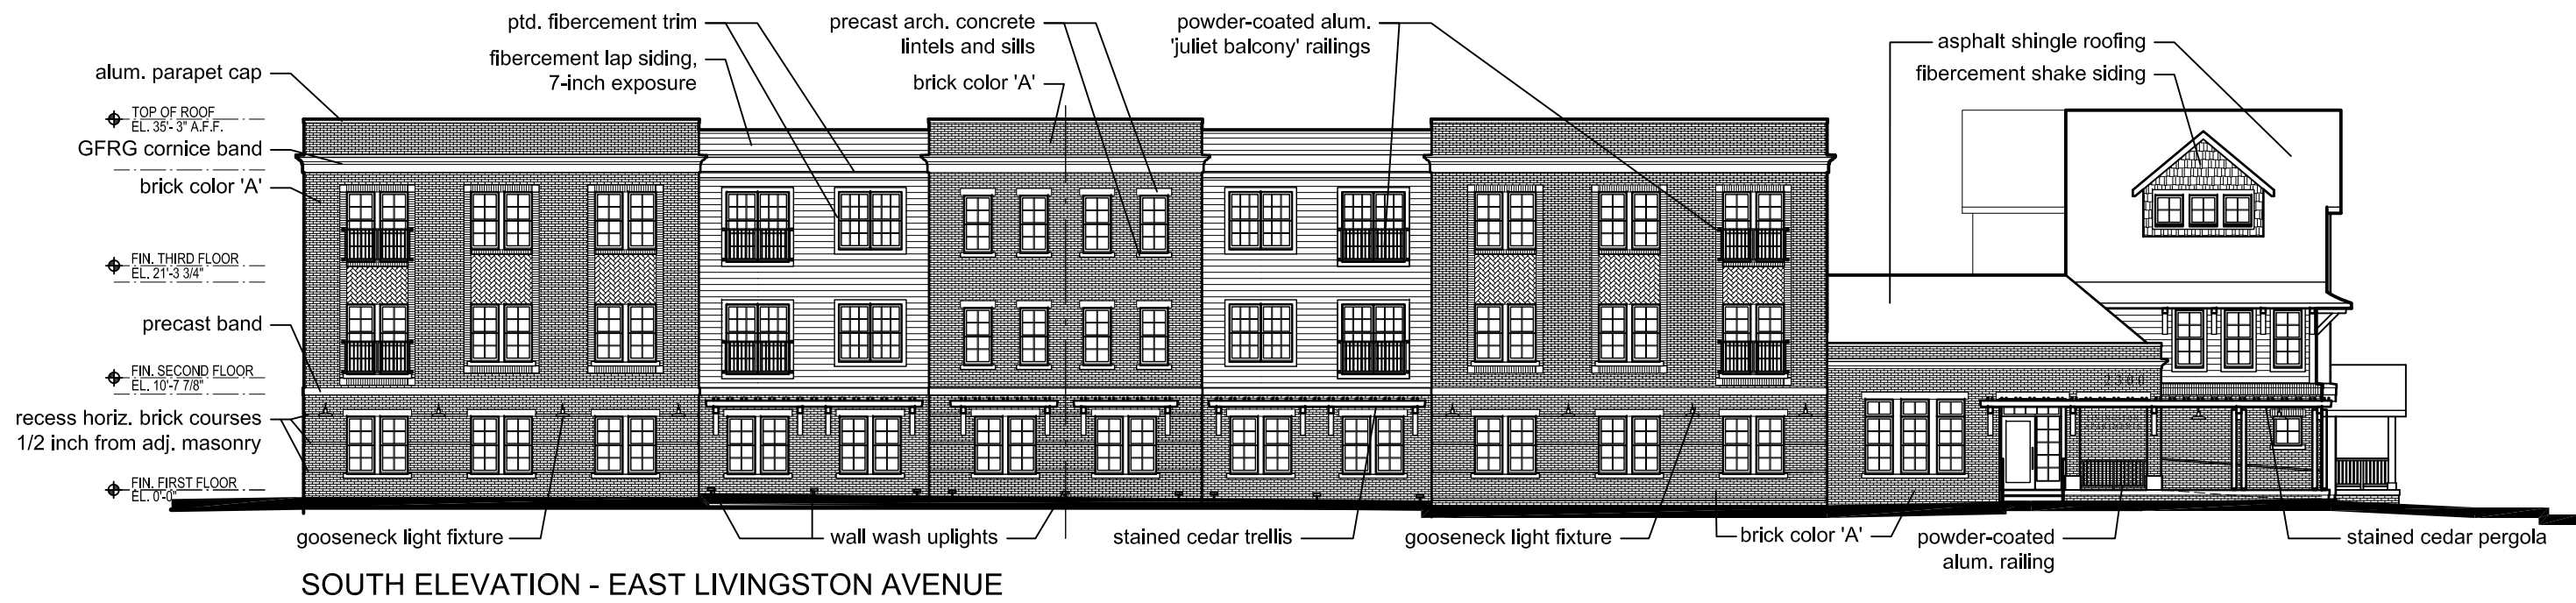

rdla: #24196 COPYRIGHT © 2025




NORTH ELEVATION




WEST ELEVATION


recess horiz. brick courses
1/2 inch from adj. masonry

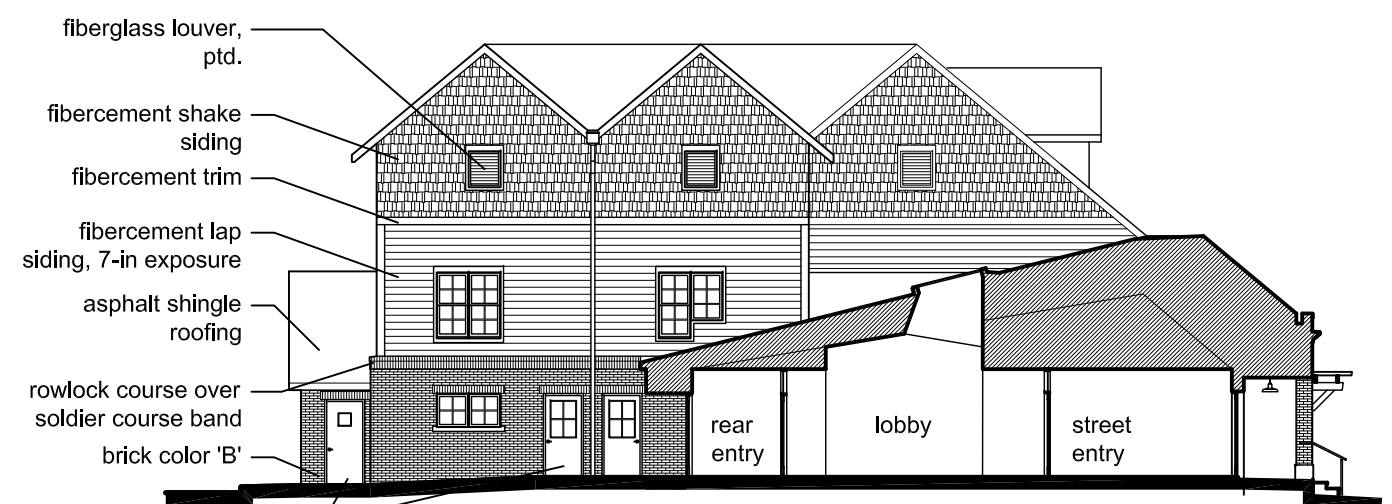

SECTION/ELEVATION AT LOBBY, LOOKING EAST

 


rdla: #24196 COPYRIGHT © 2025

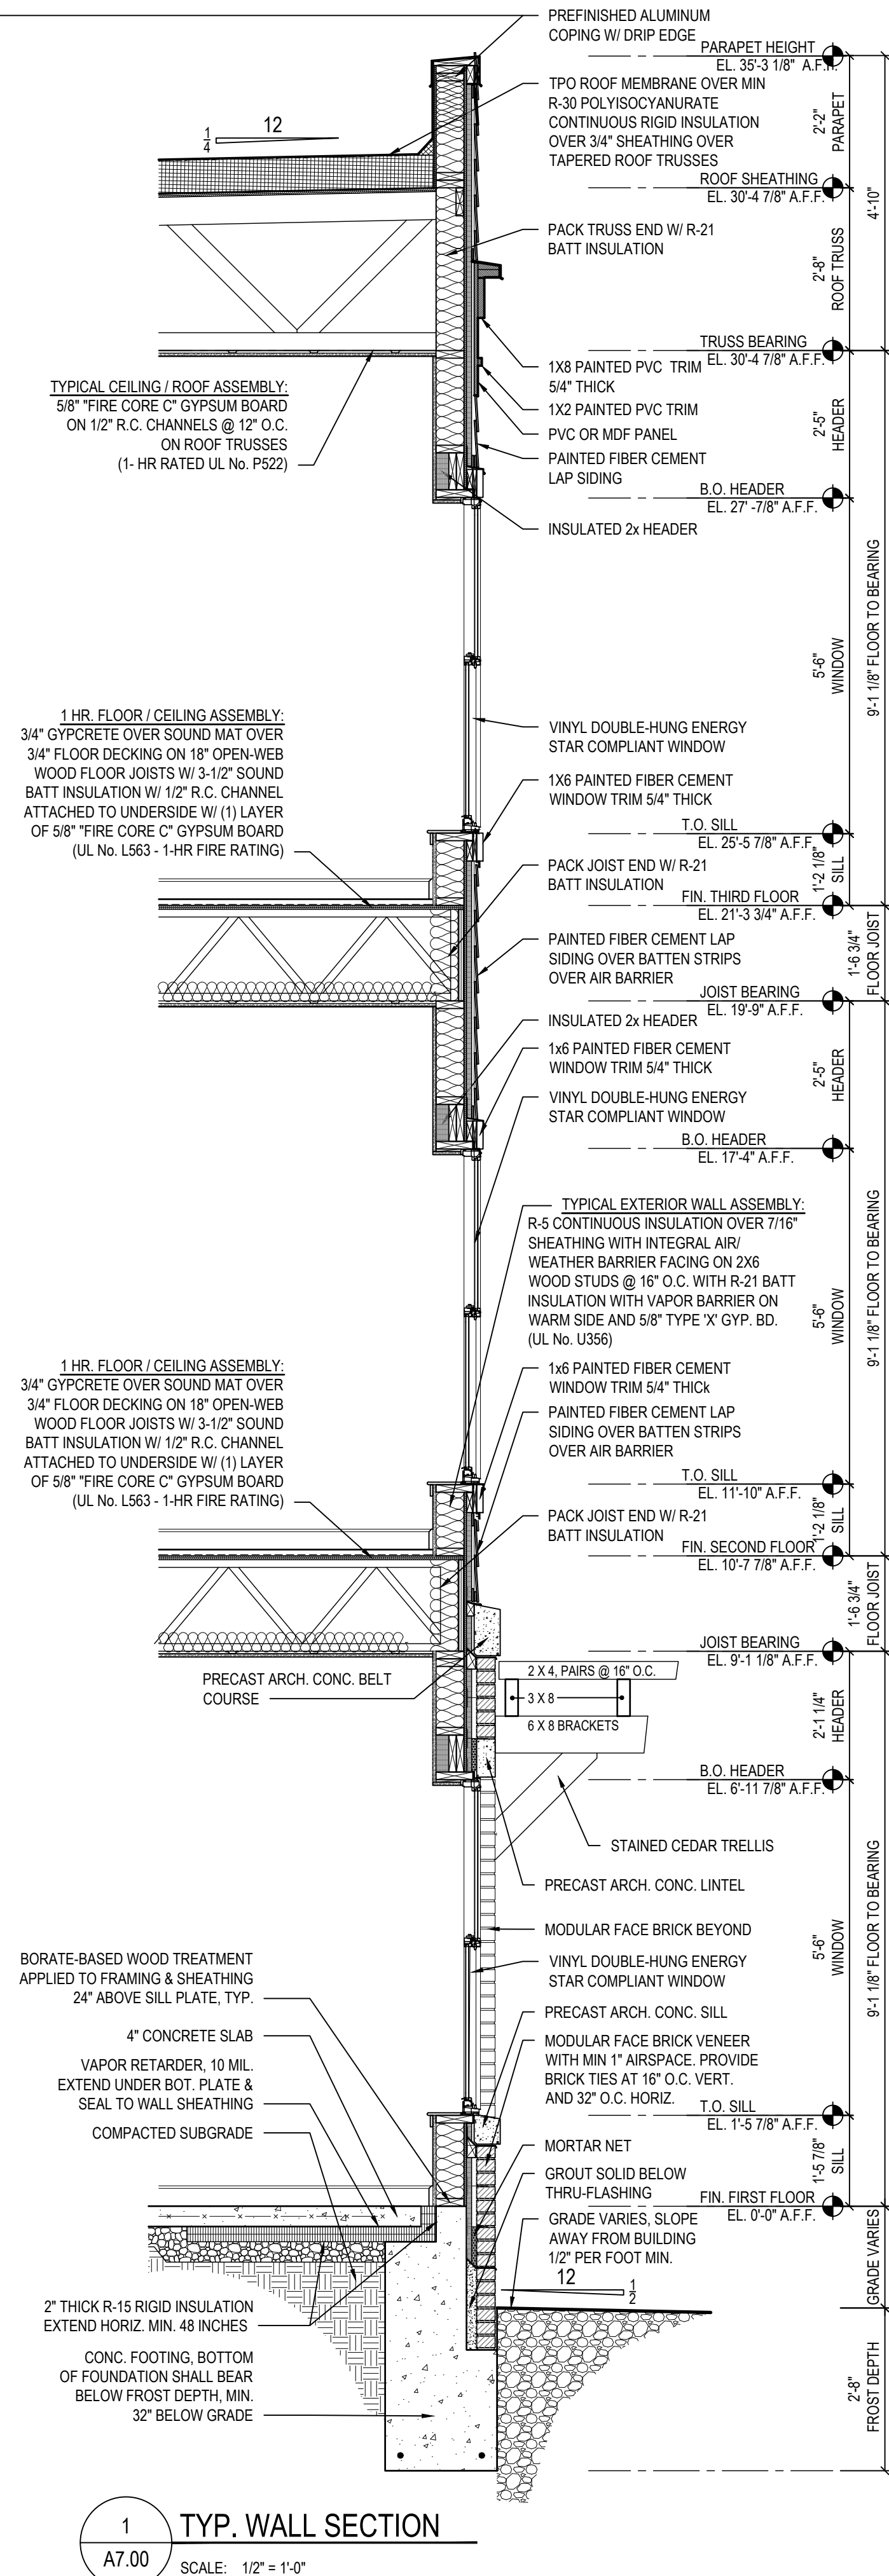


2 PARTIAL ENLARGED ELEVATION
A7.00 SCALE: 1/2" = 1'-0"


1 TYP. WALL SECTION
A7.00 SCALE: 1/2" = 1'-0"

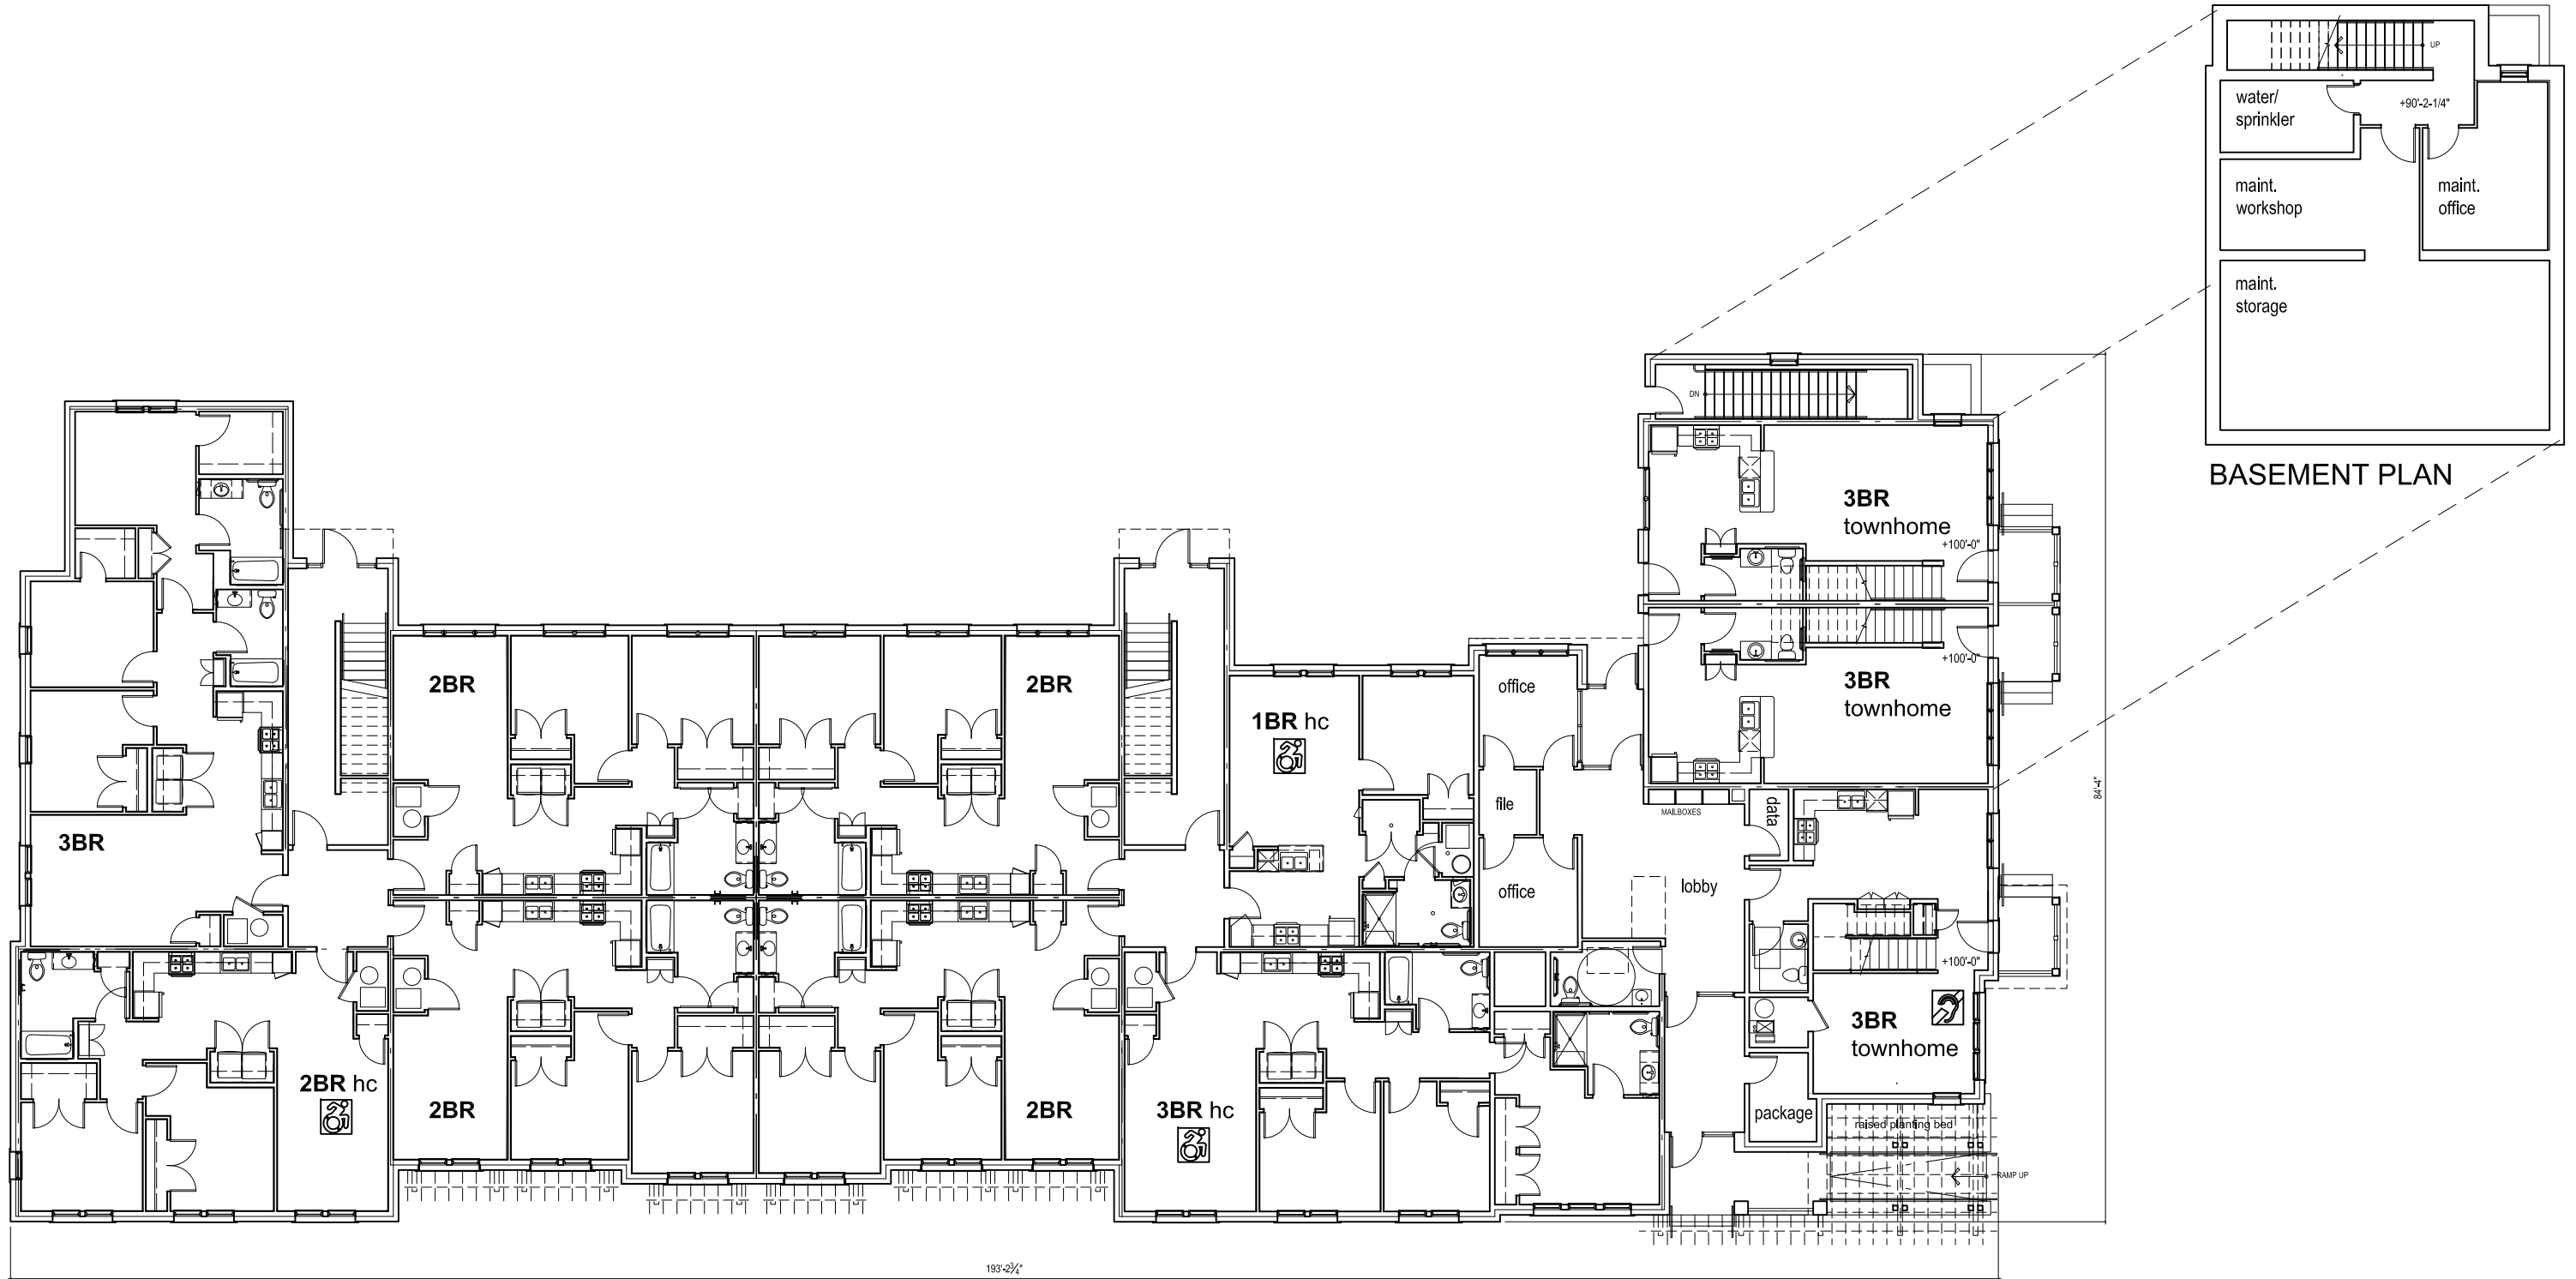

GROUND FLOOR PLAN
12,311 GSF FOOTPRINT

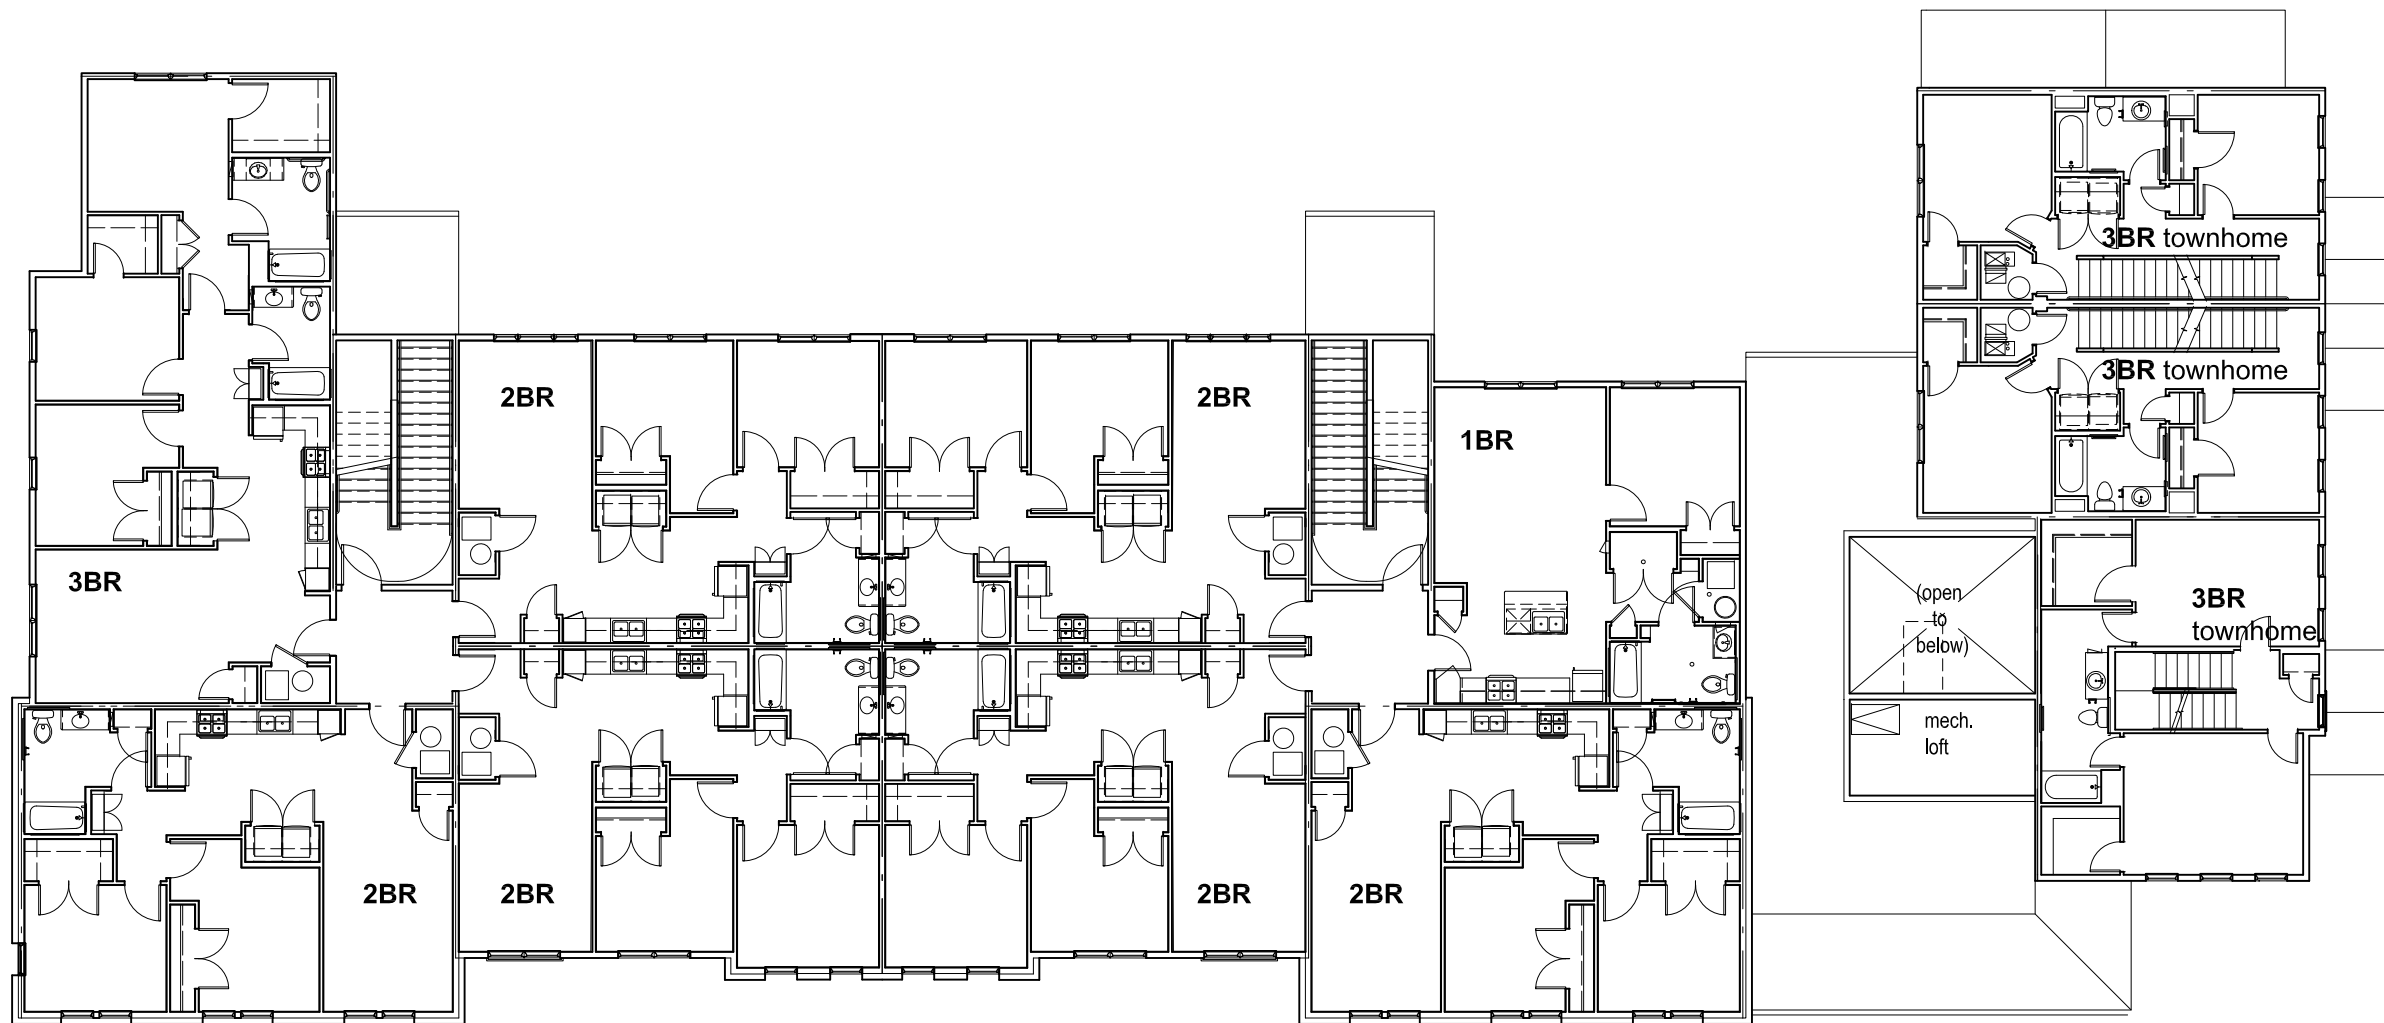

SECOND FLOOR PLAN

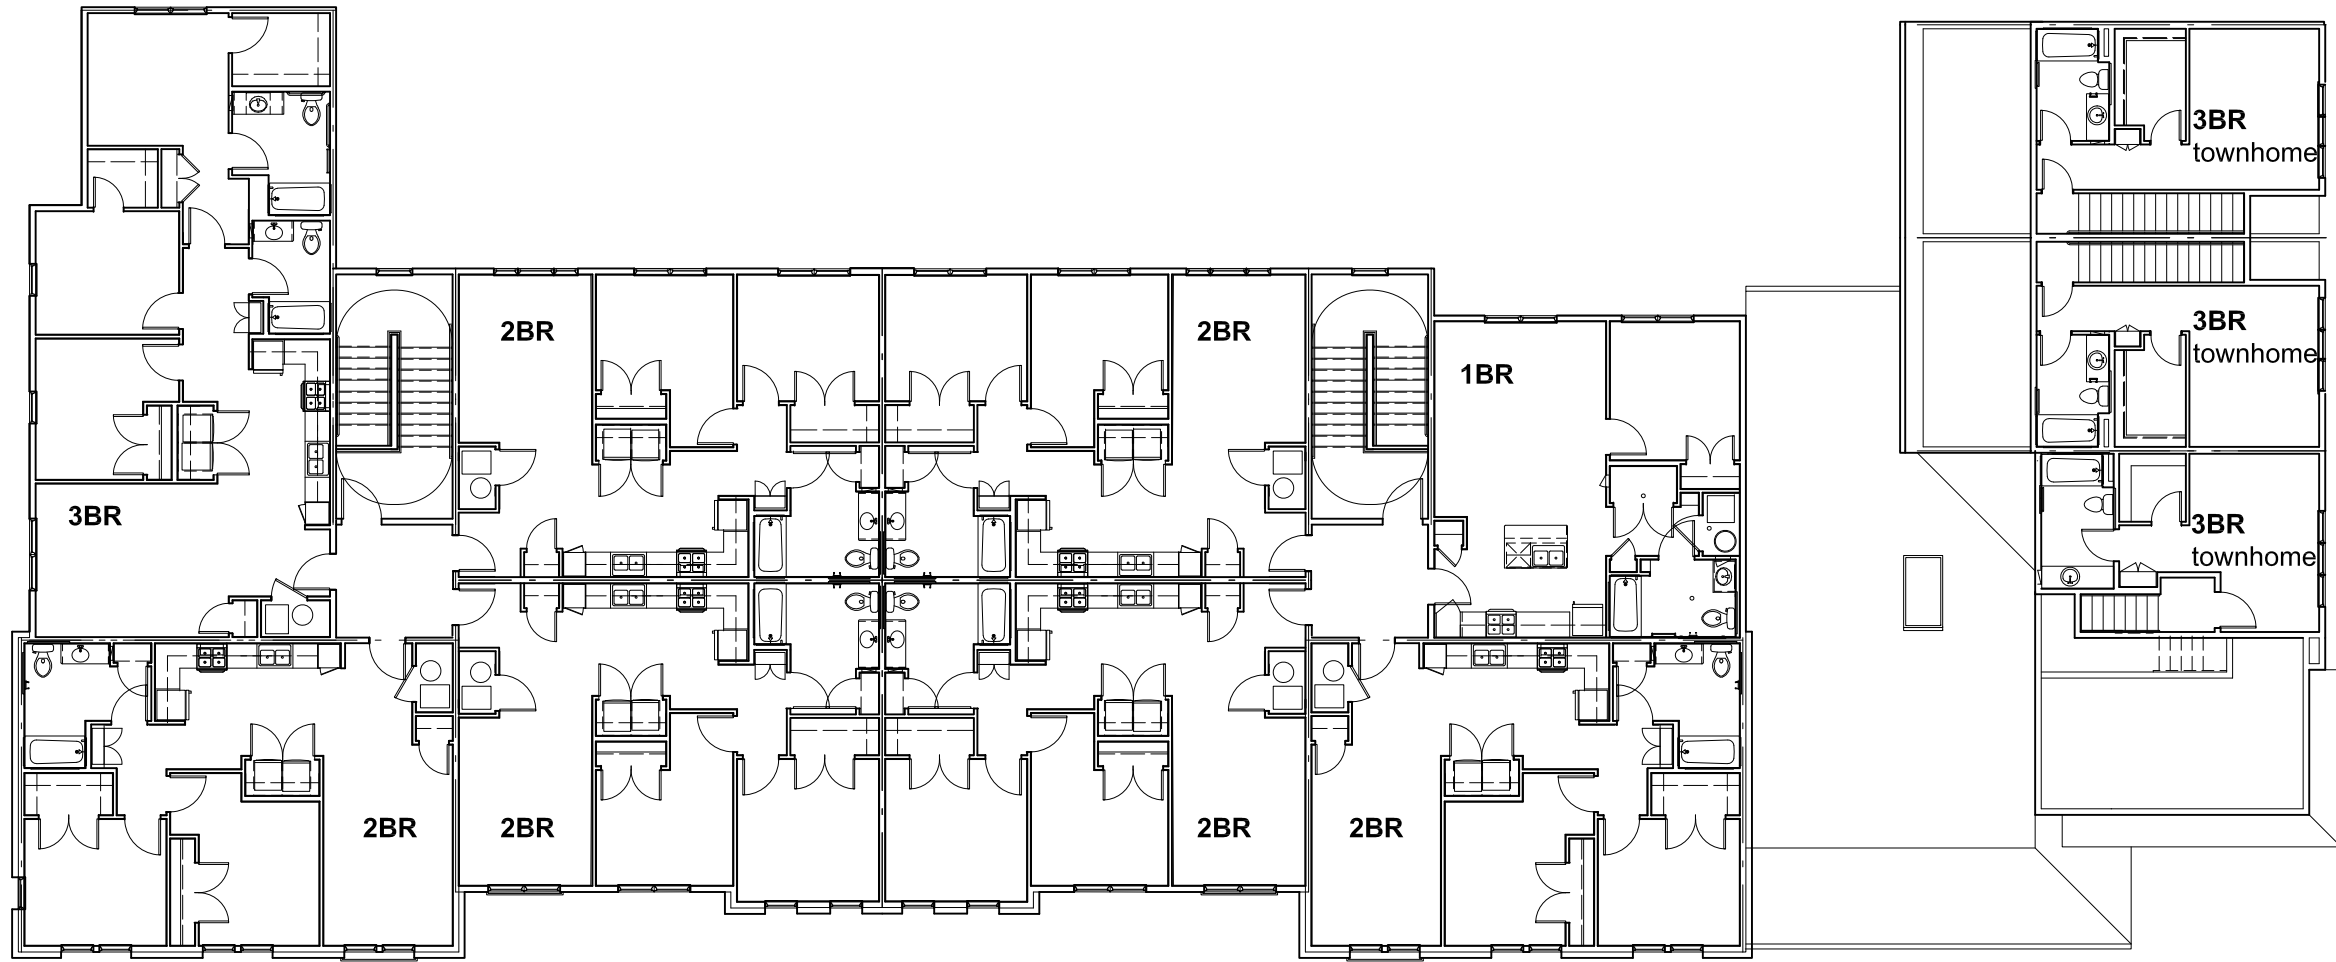

THIRD FLOOR PLAN