




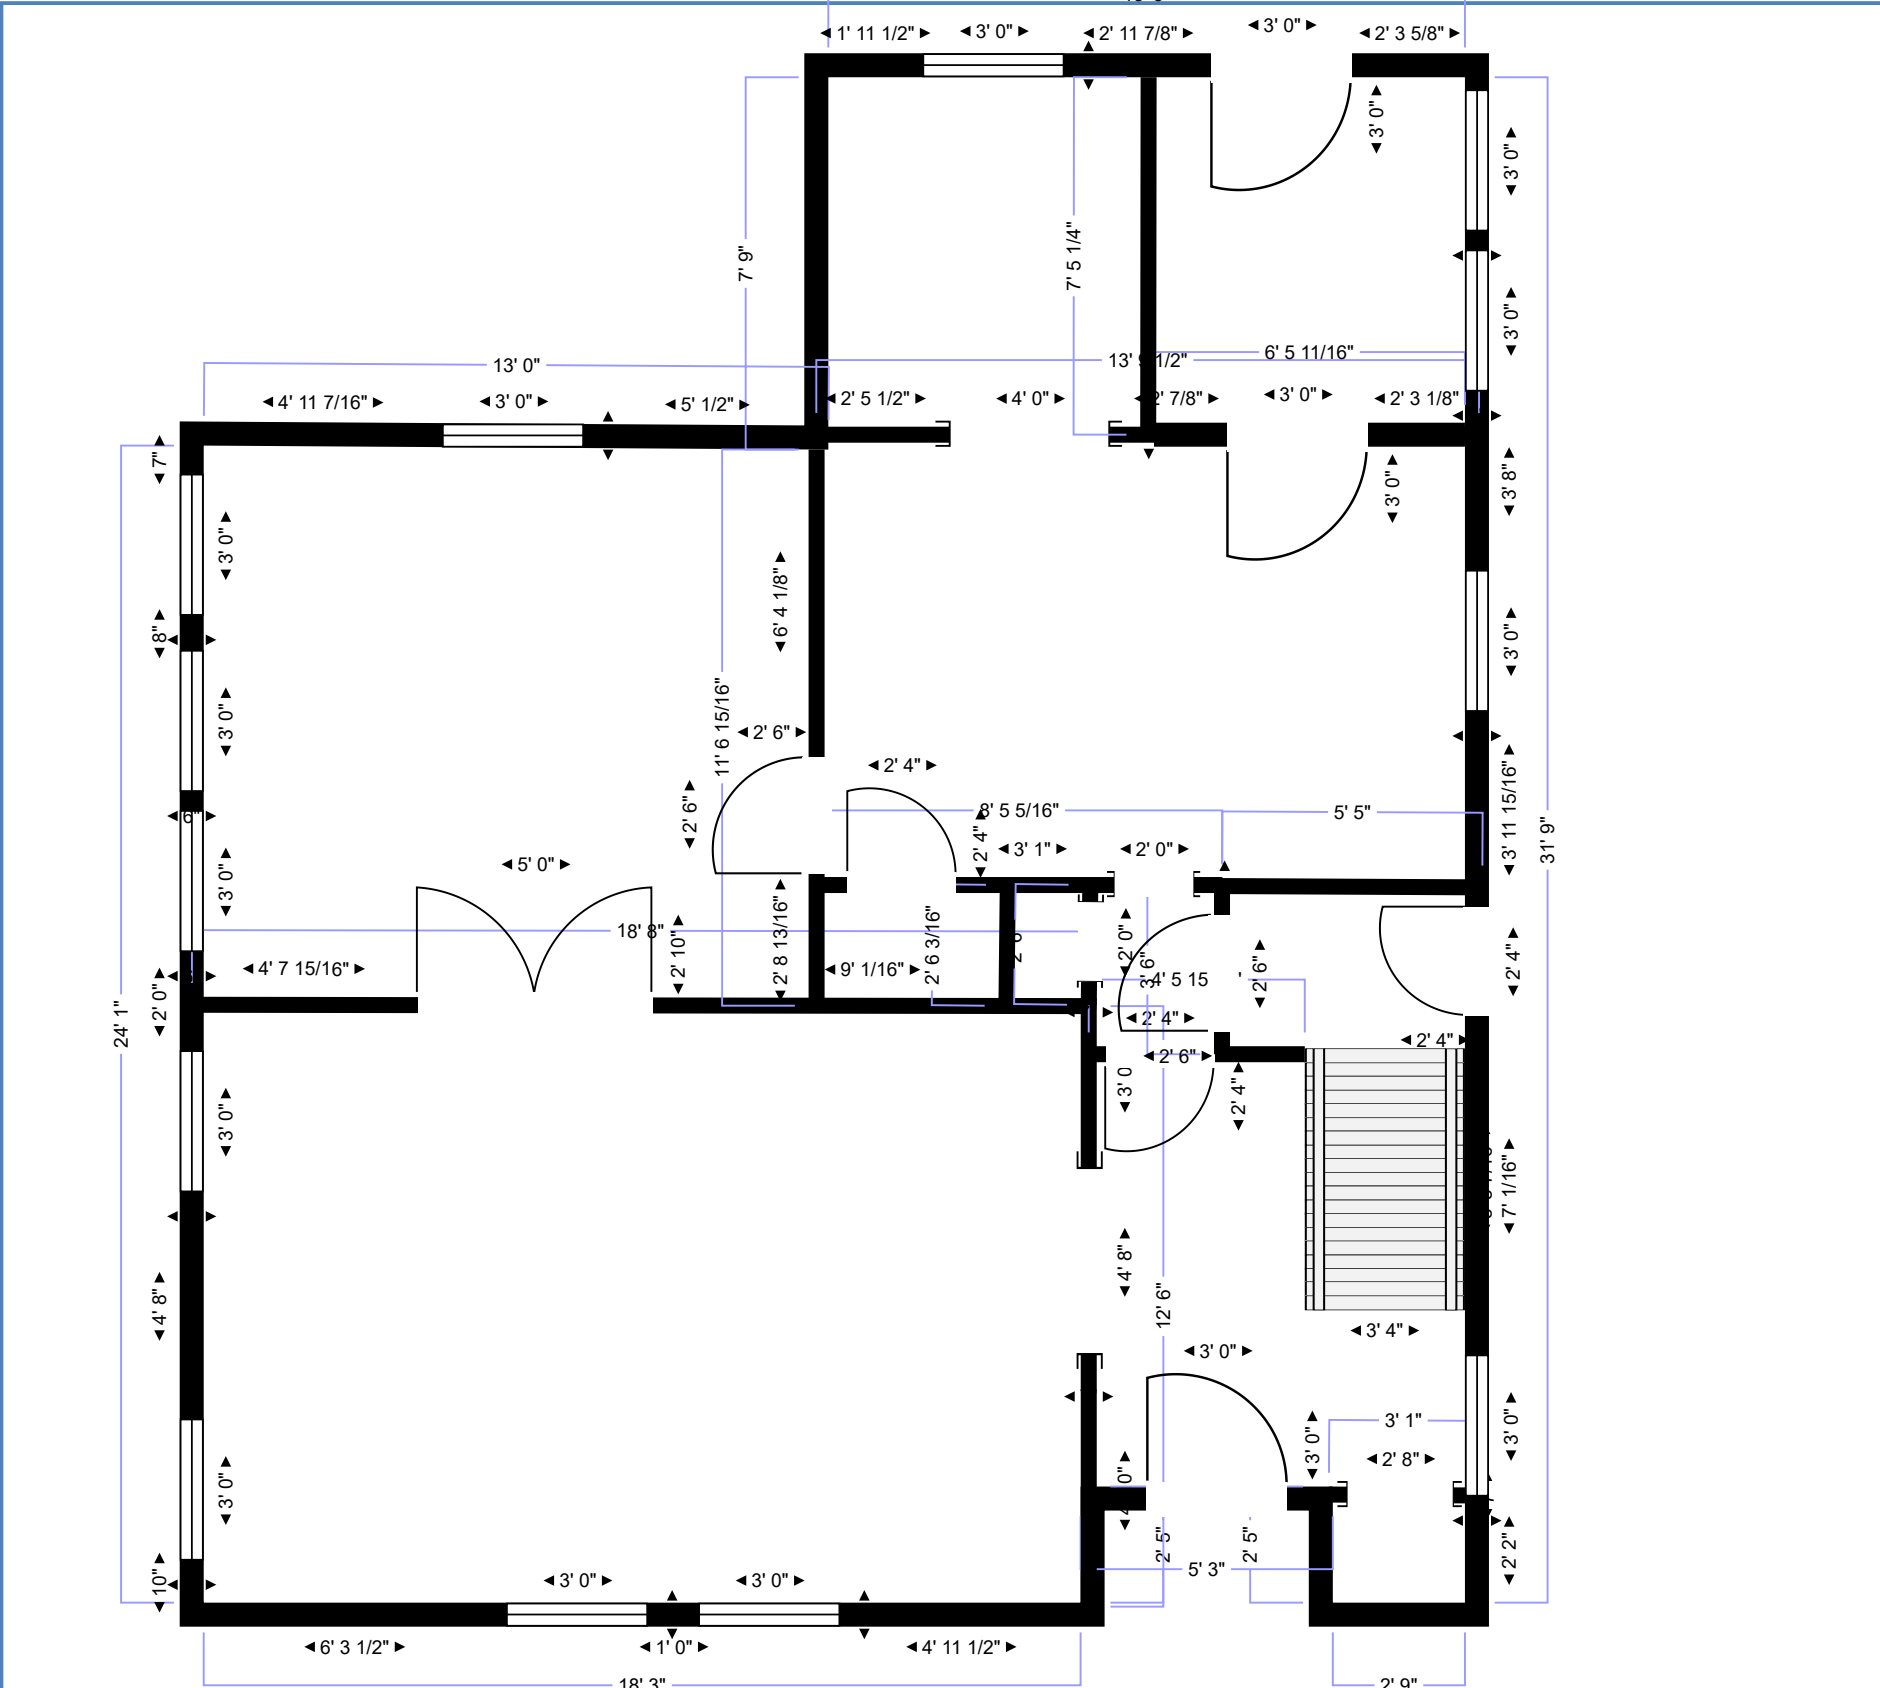


Site: 780 Euclaire Ave	Drawing: 0001	Project: 0008780	Drawn: DJA	Notes:	Riganel Homes, LLC 2935 E Main St Suite 9500 Columbus, OH 43209
Title: 1 st Floor CURRENT	Scale: 1/4" : 1' 0"	Date: 07/06/2024	Rev: DJA		

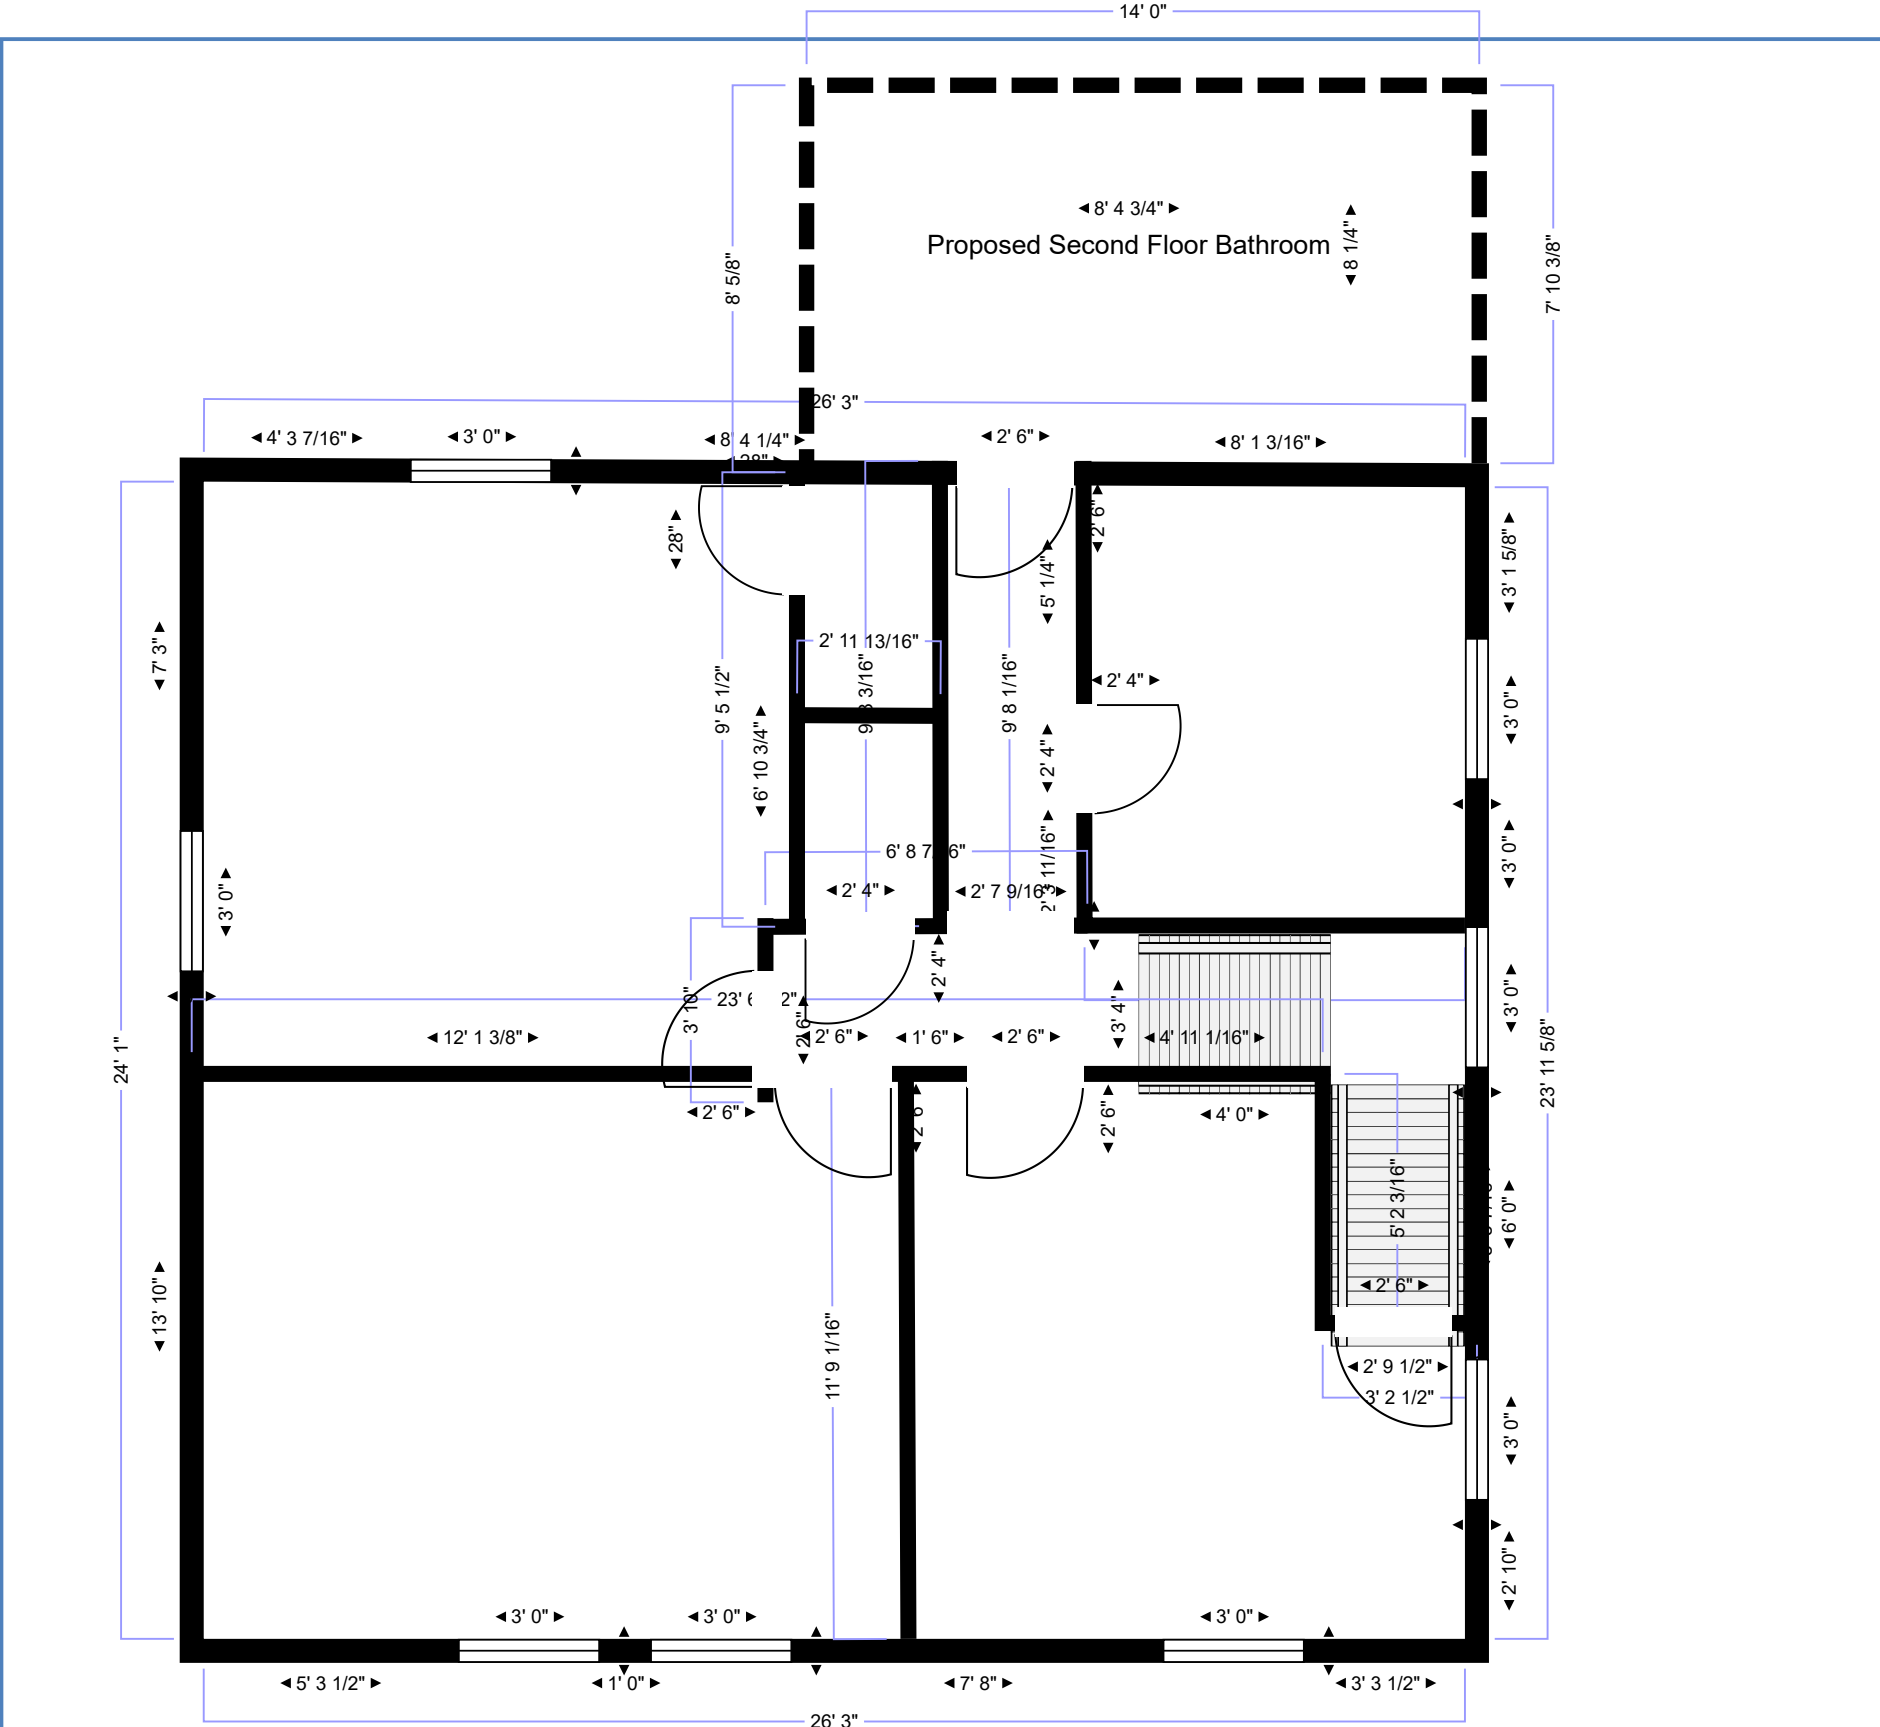


Site: 780 Euclaire Ave	Drawing: 00001	Project: 0008780	Drawn: DJA	Notes:	Riganel Homes, LLC 2935 E Main St Suite 9500 Columbus, OH 43209
Title: 2 nd Floor CURRENT	Scale: 1/4":1'0"	Date: 07/06/2024	Rev: DJA		

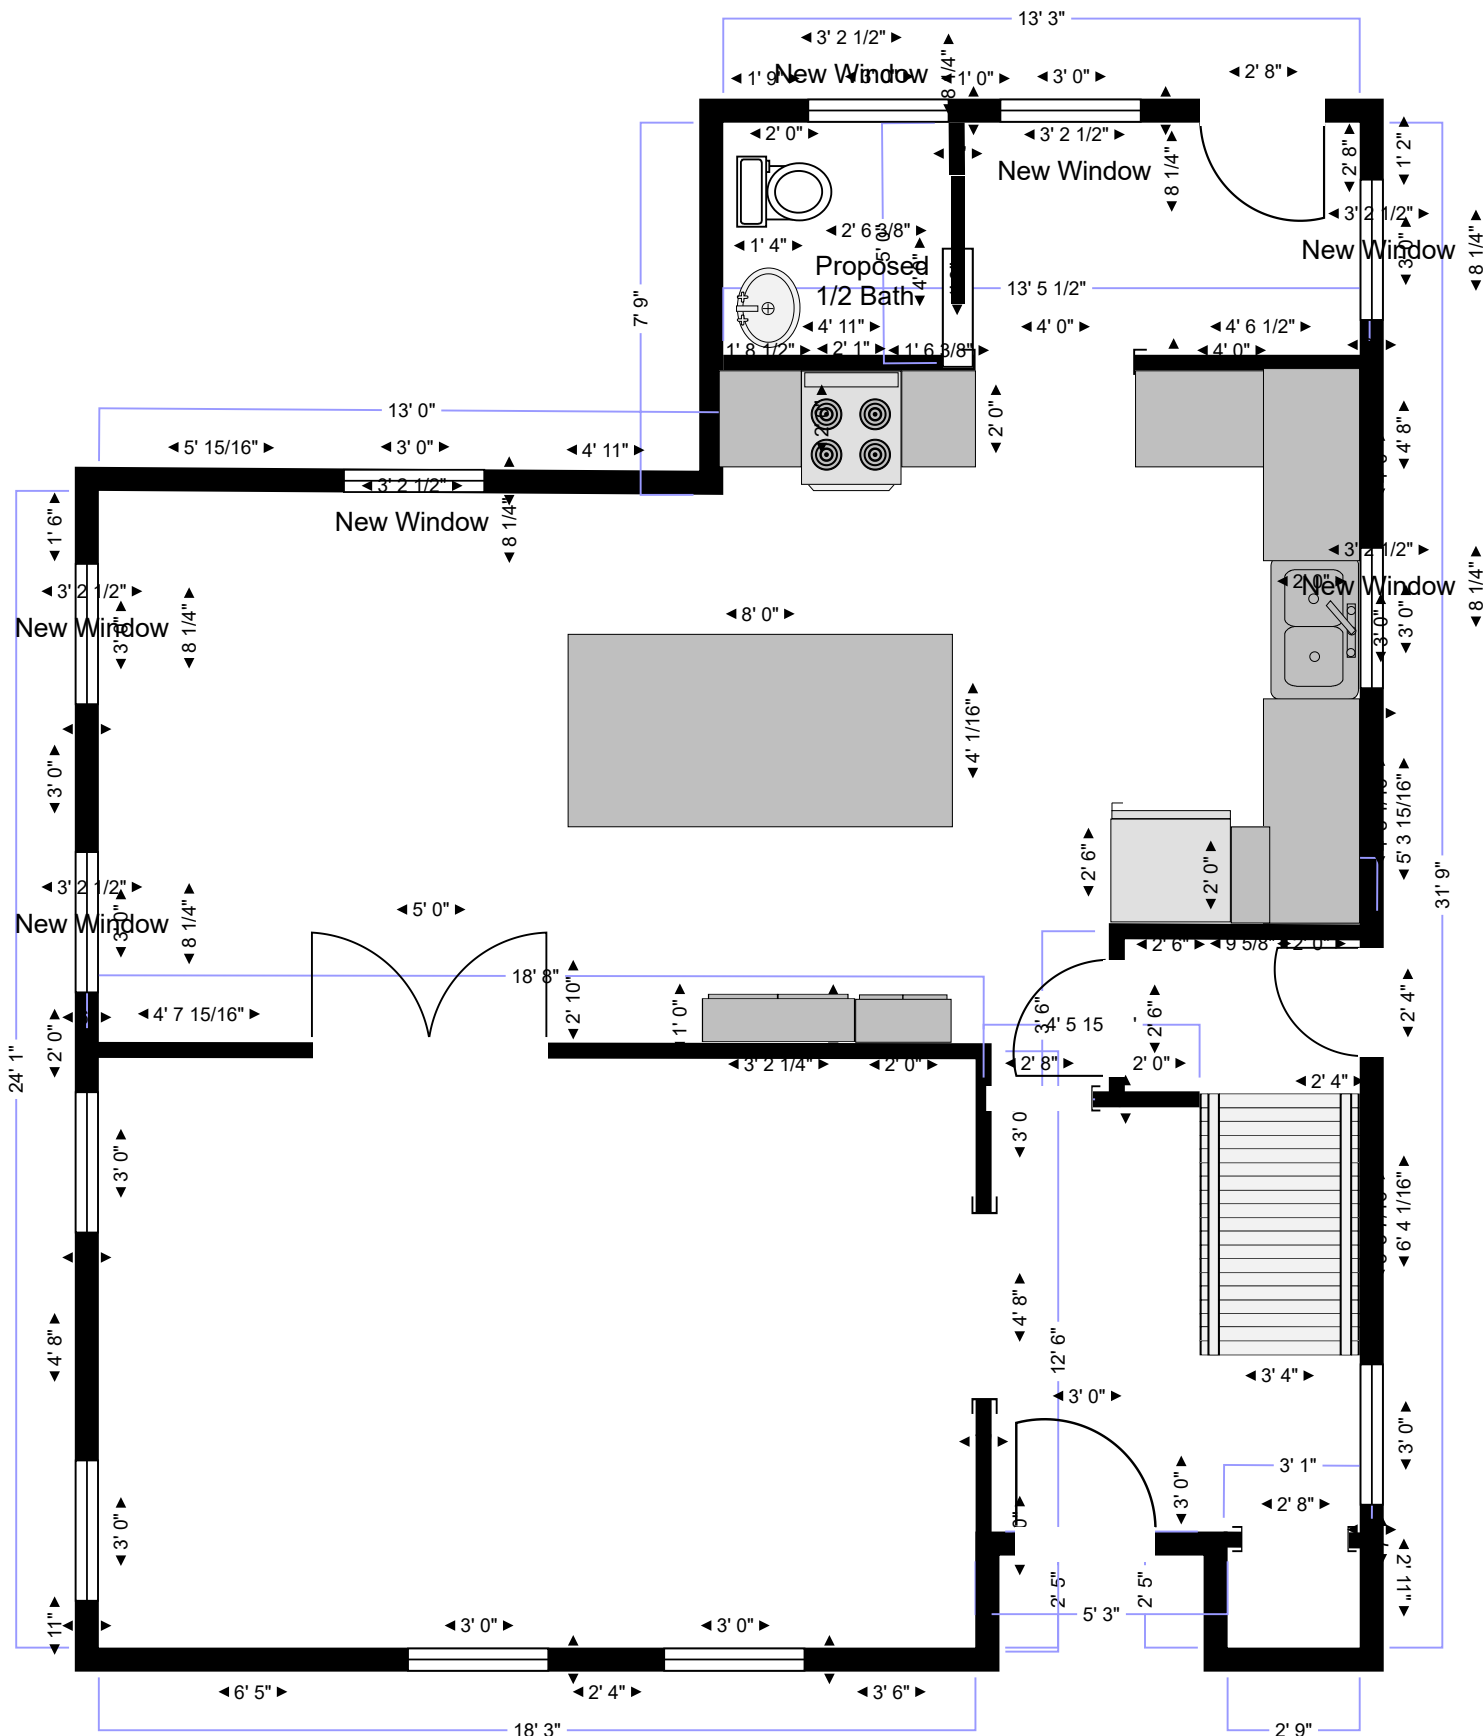

Site: 780 Euclaire Ave	Drawing: 00001	Project: 0008780	Drawn: DJA	Notes:	Riganel Homes, LLC 2935 E Main St Suite 9500 Columbus, OH 43209
Title: 1 st Floor PROPOSED	Scale: 1/4" : 1' 0"	Date: 07/06/2024	Rev: DJA		

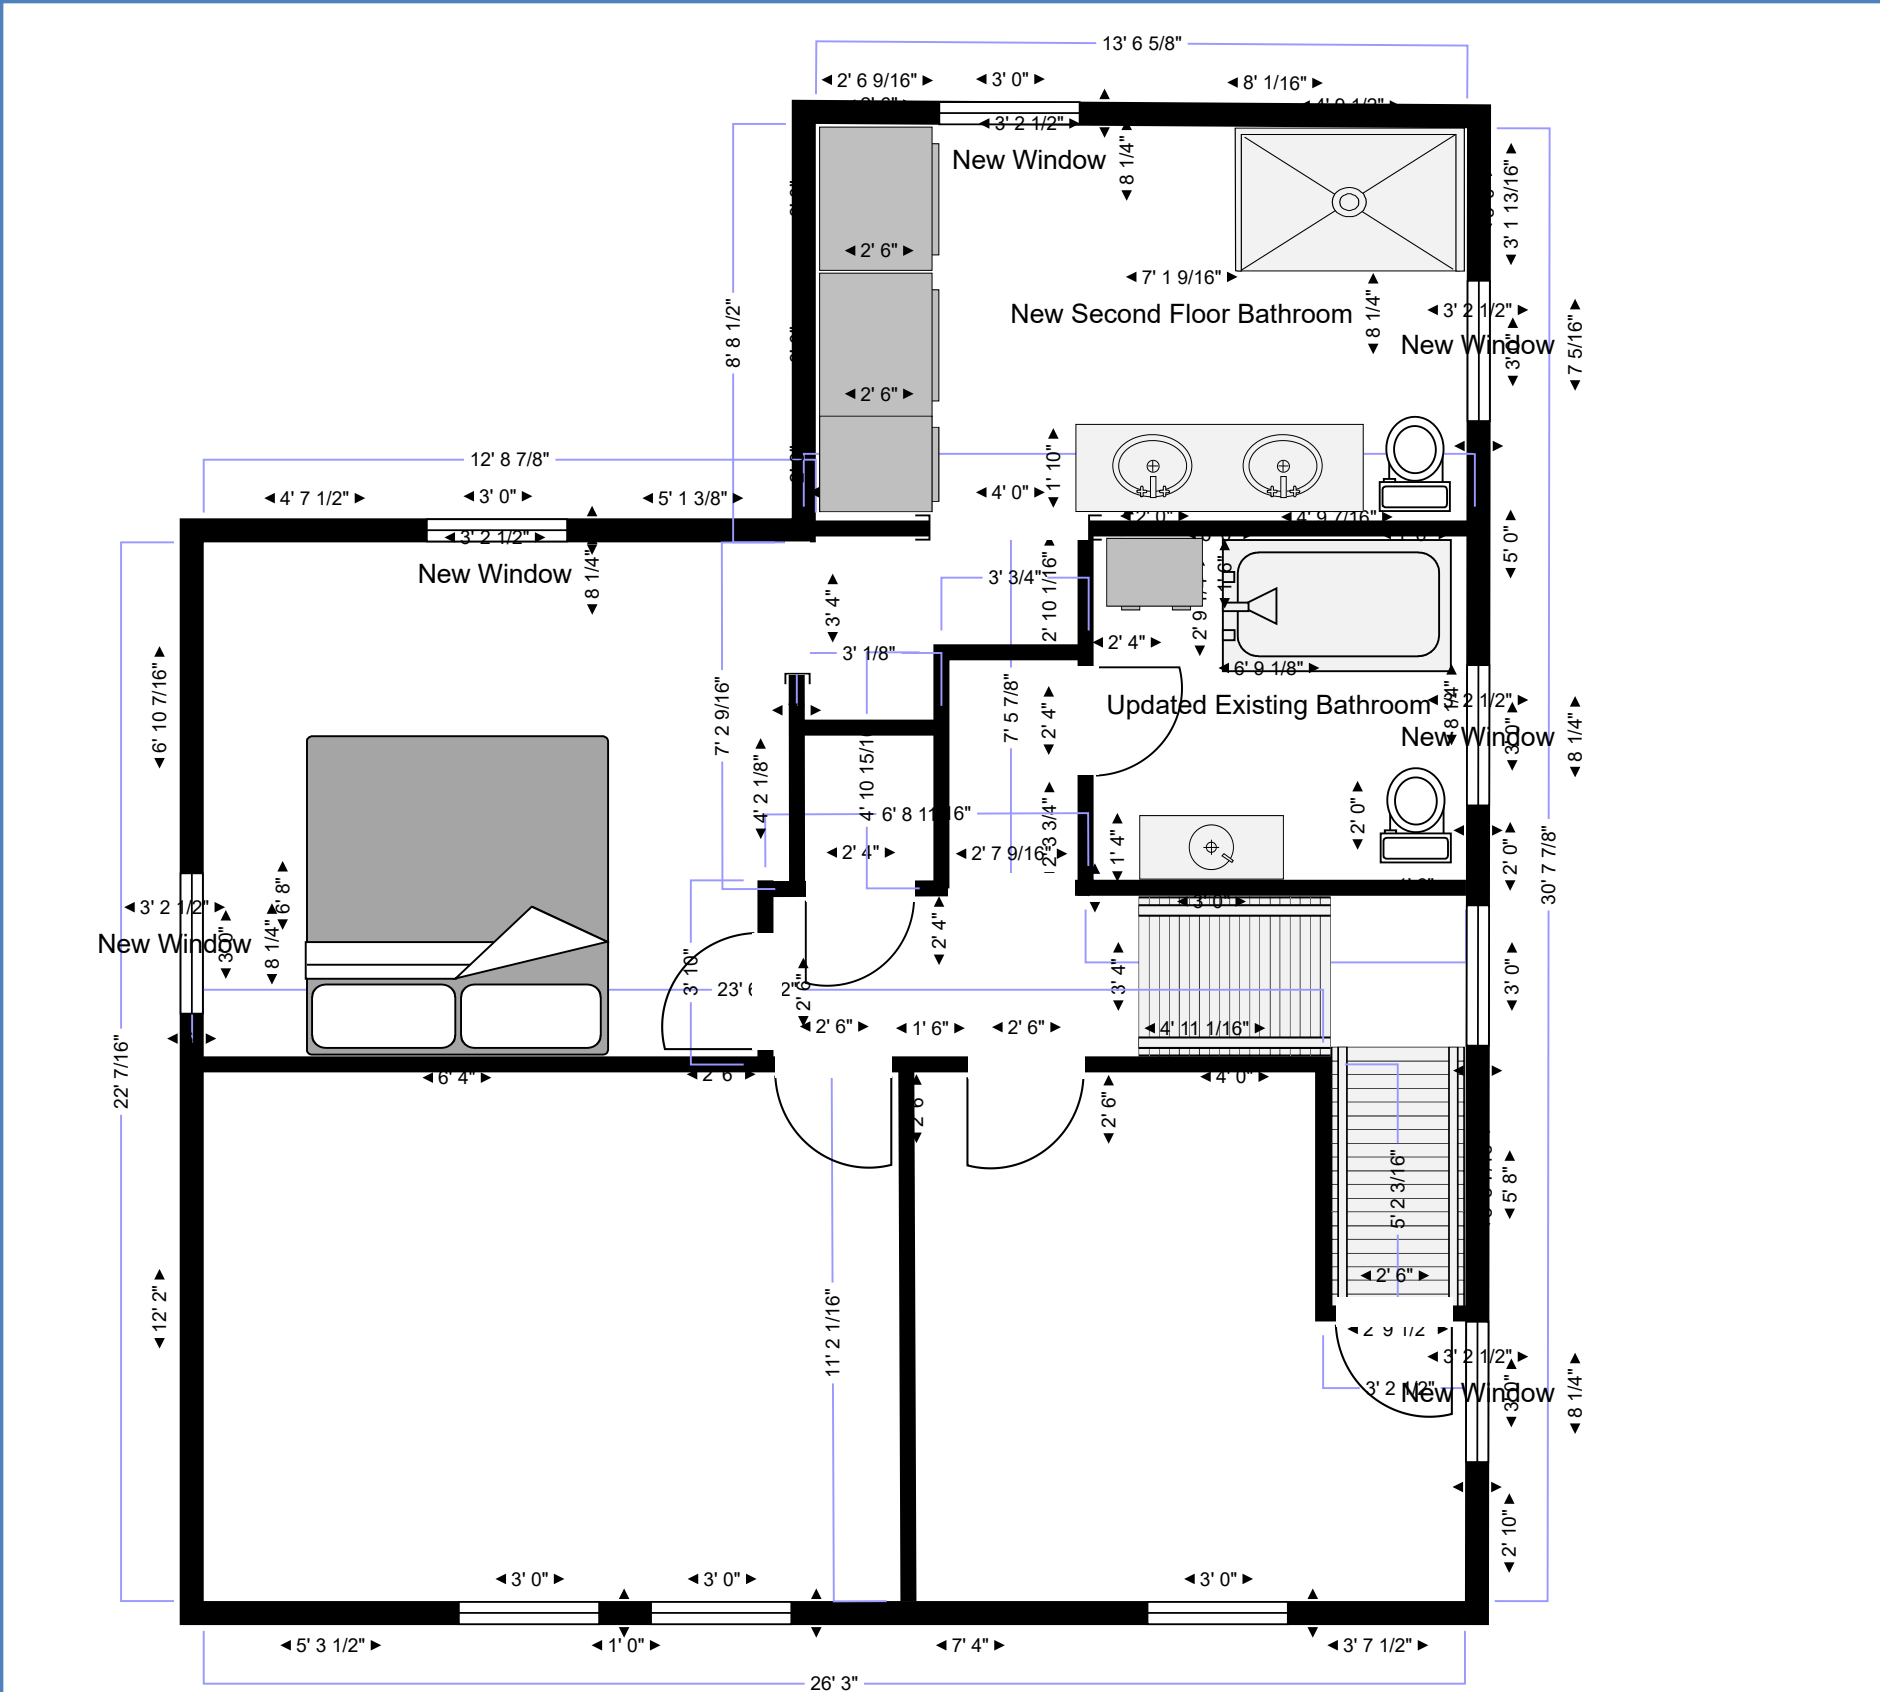


Site: 780 Euclaire Ave	Drawing: 00001	Project: 0008780	Drawn: DJA	Notes:	Riganel Homes, LLC 2935 E Main St Suite 9500 Columbus, OH 43209
Title: 2 nd Floor PROPOSED	Scale: 1/4":1'0"	Date: 07/06/2024	Rev: DJA		

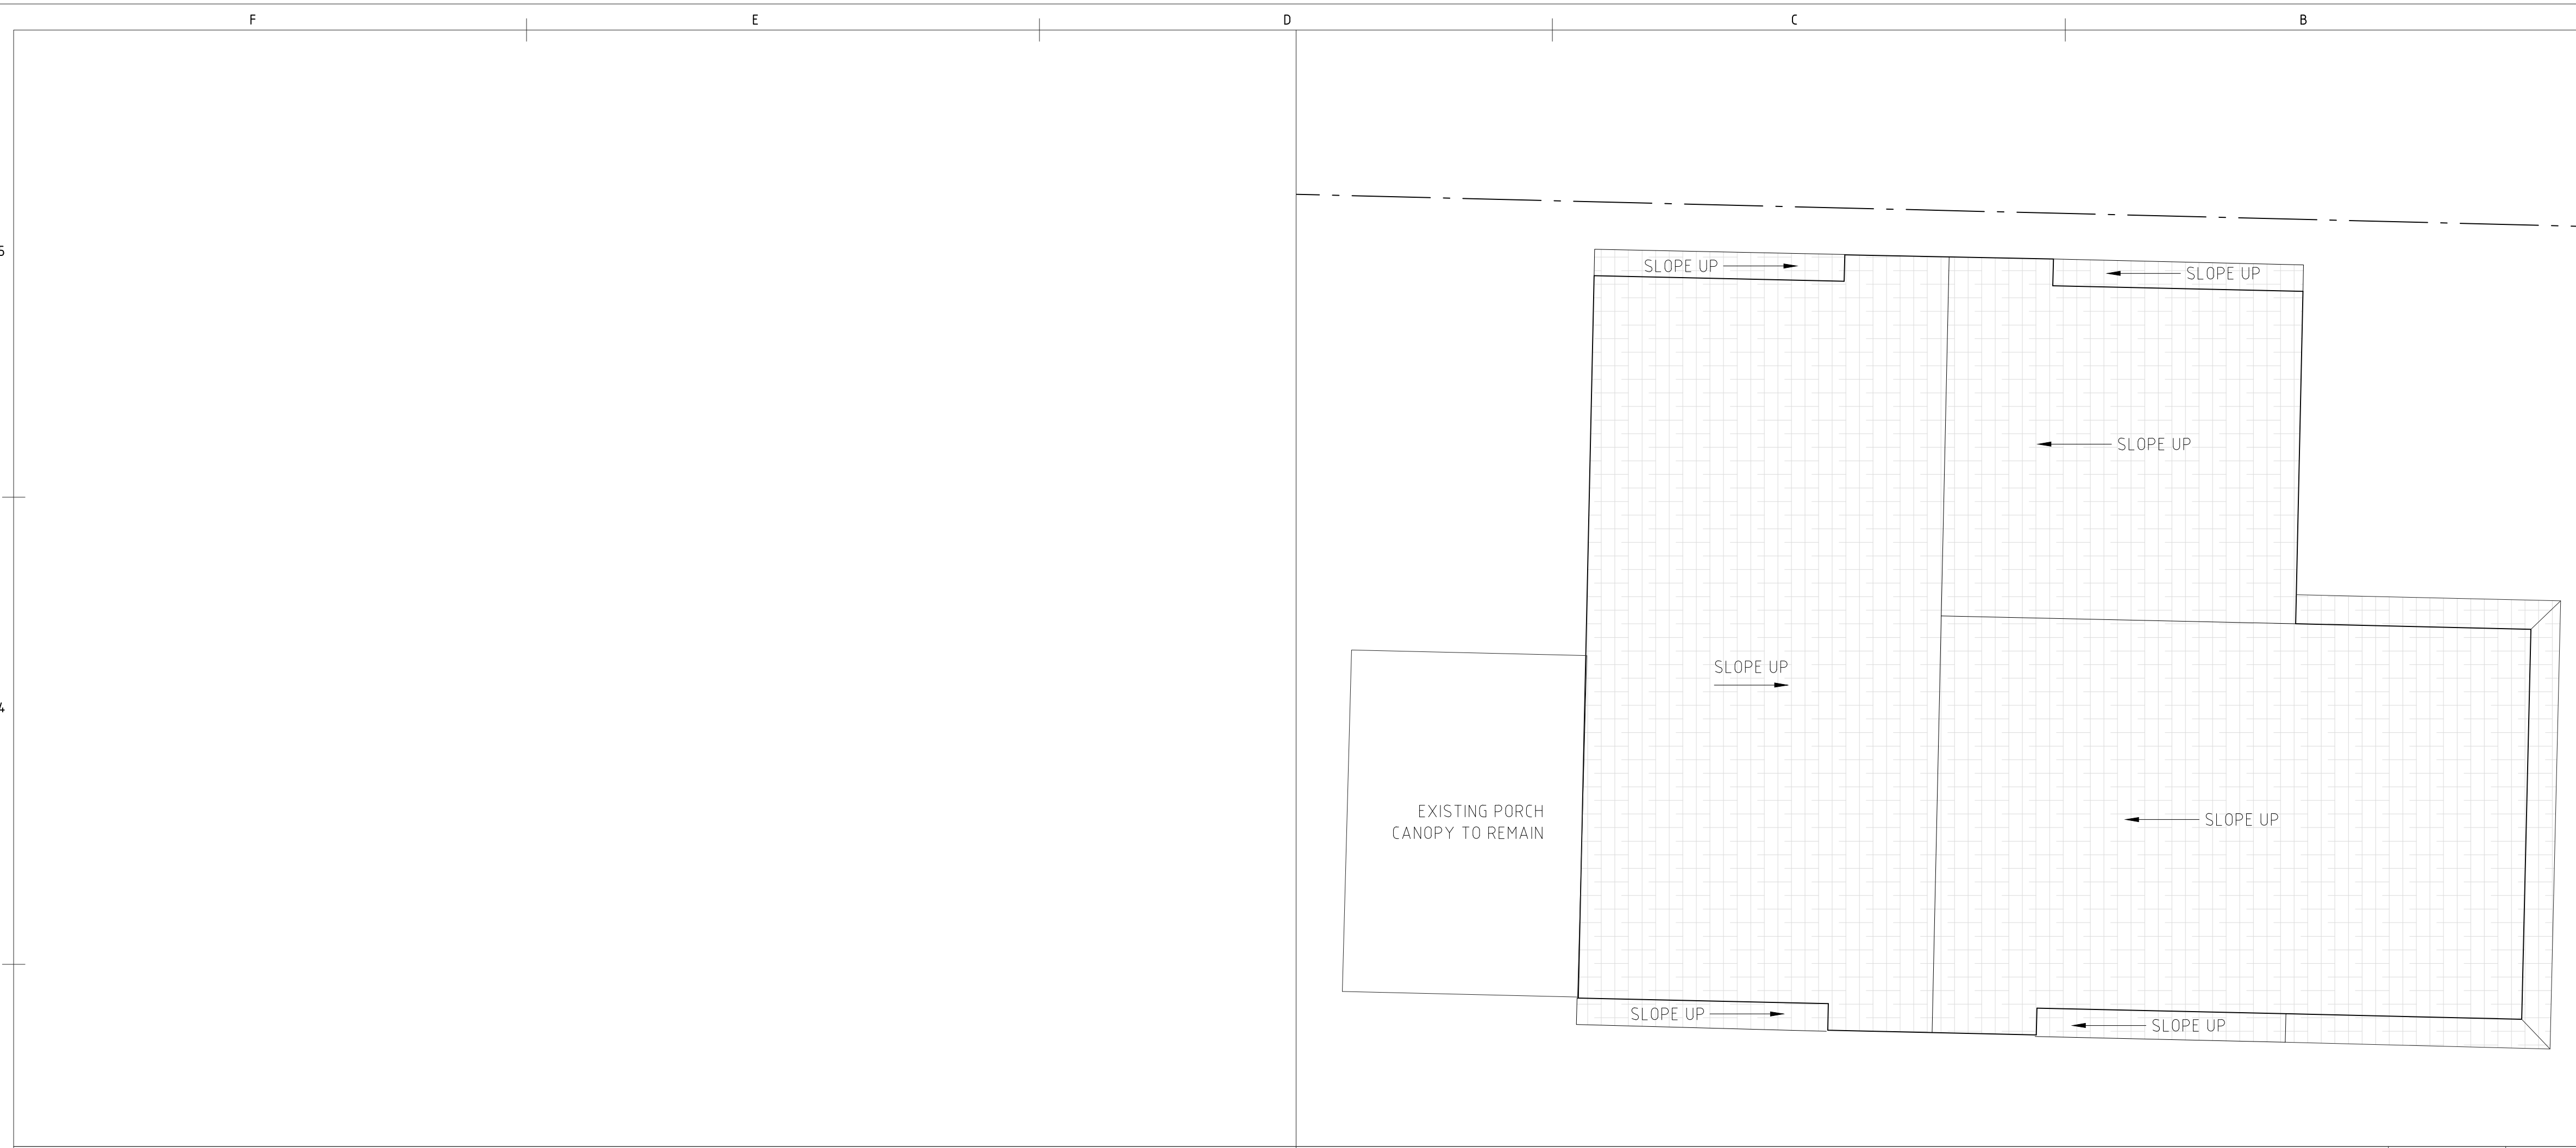


PROPOSED ROOF PLAN

$$1/4'' = 1'-0''$$

1

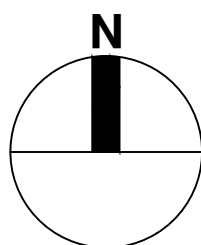

REVISIONS		
DATE	SYMBOL	DESCRIPTION

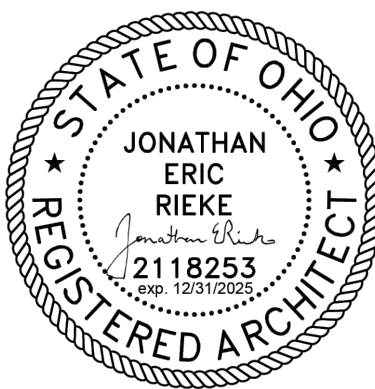

PROPOSED ROOF PLAN


DATE	7/19/24
PROJECT NO.	2407 RIG
DRAWN BY	EM/JR
CHK BY	EM/JR

A-101

APPROVAL STAMP

N/A



0

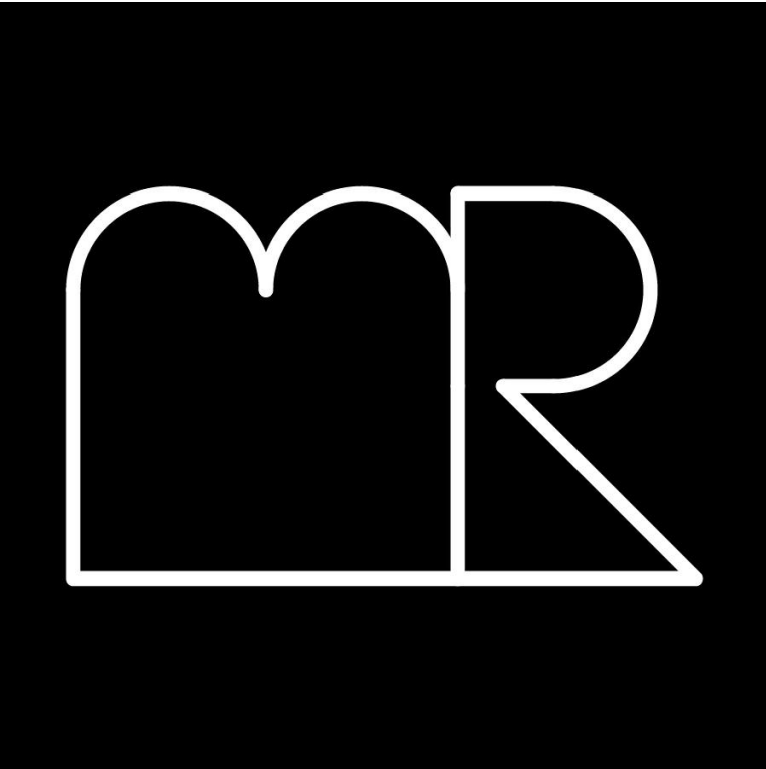

1135 N NEW HAMPSHIRE AVE
UNIT 3
LOS ANGELES, CA 90029

WWW.MRSTUDIO.US

OWNER
RIGANEL HOMES, LLC
2935 E MAIN ST
COLUMBUS, OH 43209

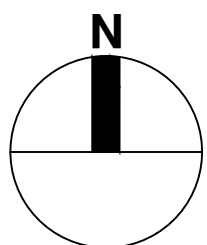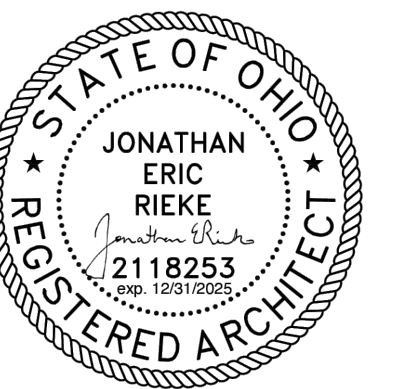[illegible]

EXISTING ELEVATIONS

DATE	7/19/24
PROJECT NO.	2407 RIG
DRAWN BY	EM/JR
CHK BY	EM/JR

A-200



EXISTING WEST ELEVATION

$$1/4'' = 1'-0''$$

3



EXISTING EAST ELEVATION

$$1/4'' = 1'-0''$$

1



EXISTING SOUTH ELEVATION

$$1/4'' = 1'-0''$$

4



EXISTING NORTH ELEVATION

$$1/4'' = 1'-0''$$

2


KEYNOTES

0

APPROVAL STAMP

N/A



0

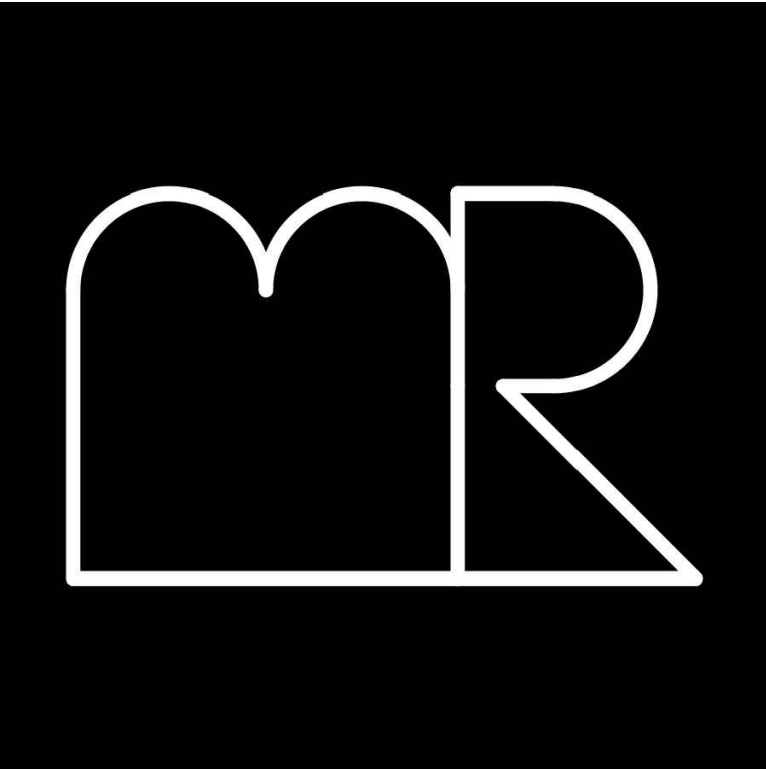

1135 N NEW HAMPSHIRE AVE
UNIT 3
LOS ANGELES, CA 90029

WWW.MRSTUDIO.US


OWNER
RIGANEL HOMES, LLC
2935 E MAIN ST
COLUMBUS, OH 43209

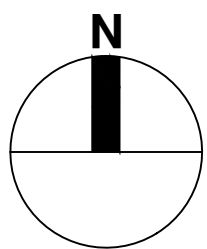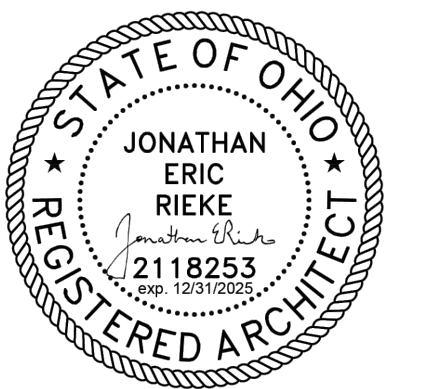[illegible]

PROPOSED ELEVATIONS

DATE	7/19/24
PROJECT NO.	2407 RIG
DRAWN BY	EM/JR
CHK BY	EM/JR

A-201

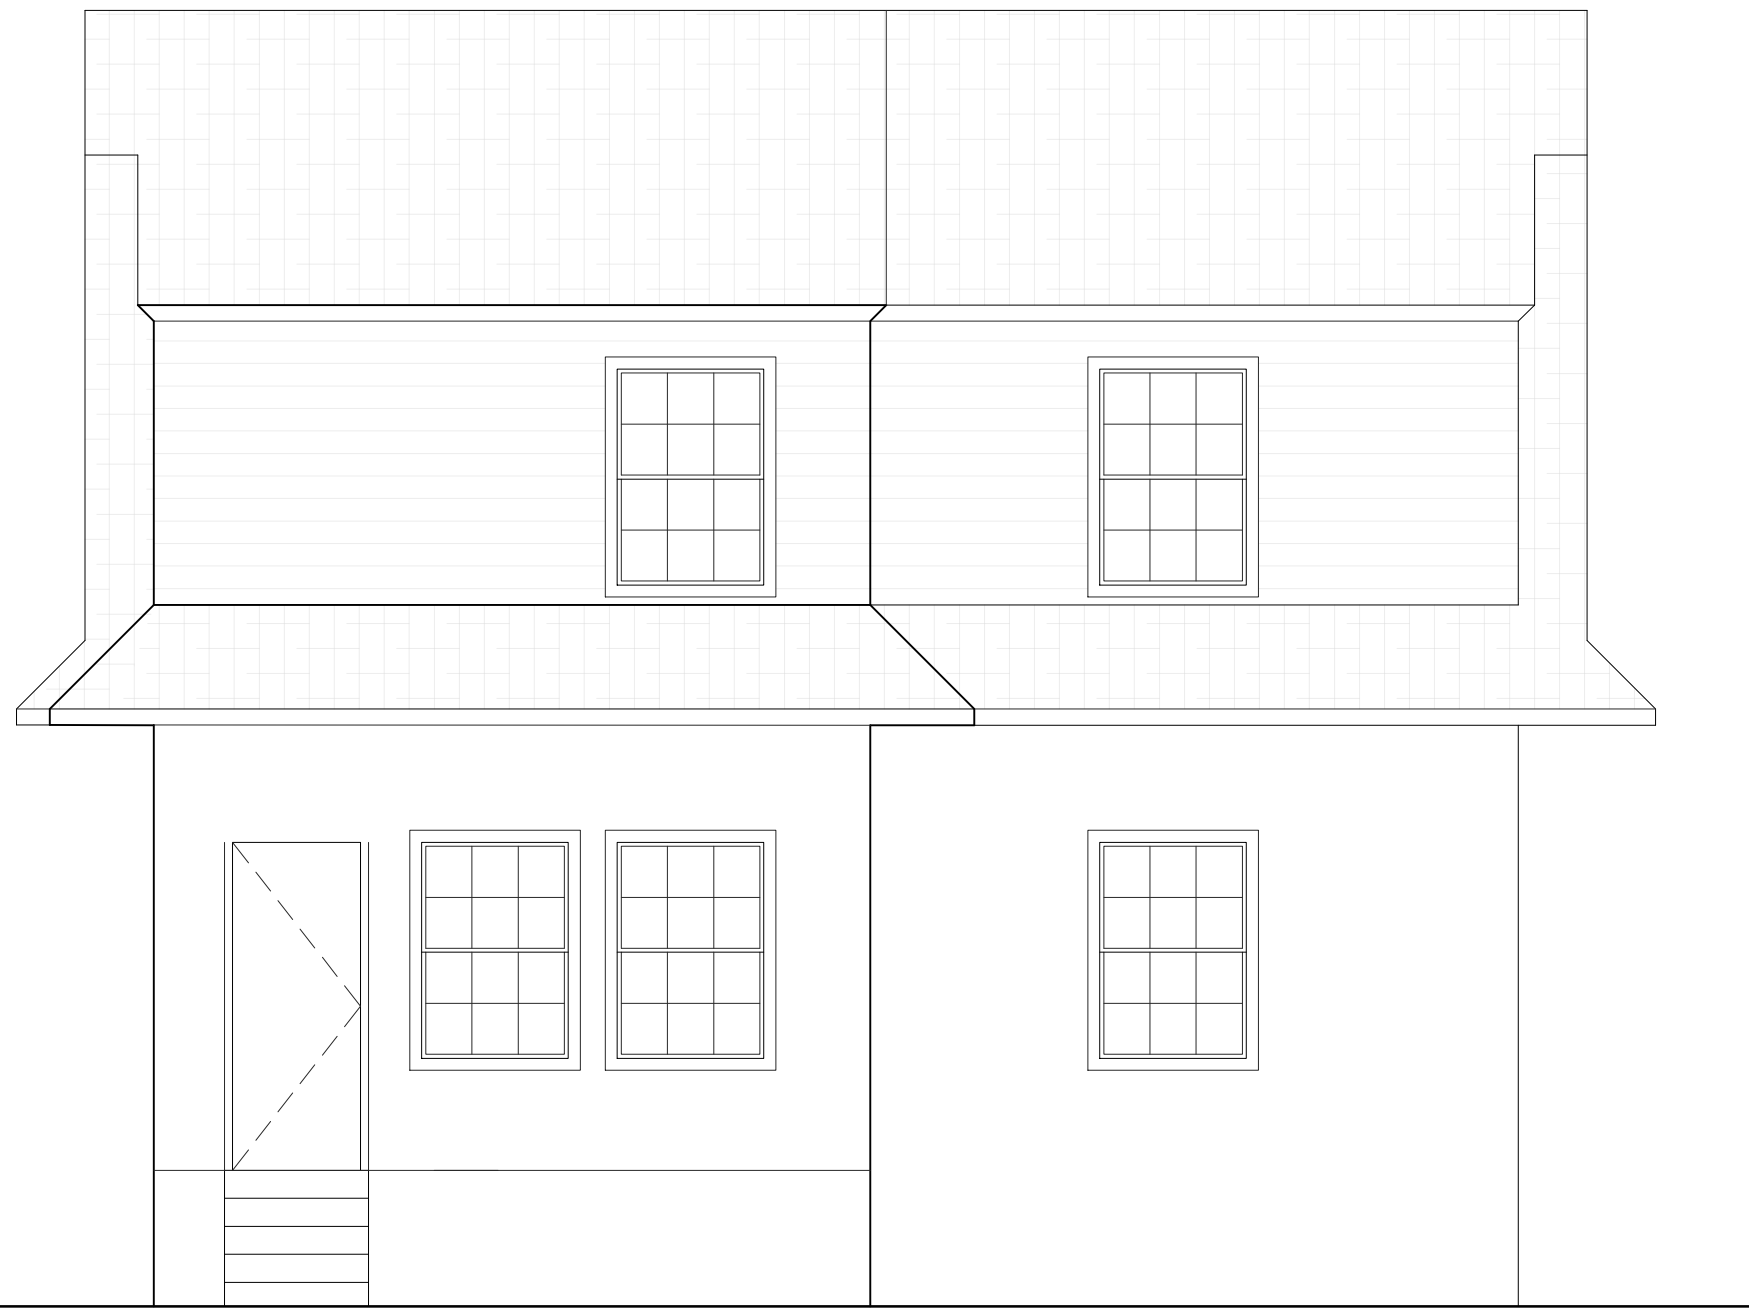

PROPOSED WEST ELEVATION

$$1/4'' = 1'-0''$$


3



PROPOSED EAST ELEVATION (NO CHANGE)

$$1/4'' = 1'-0''$$

1

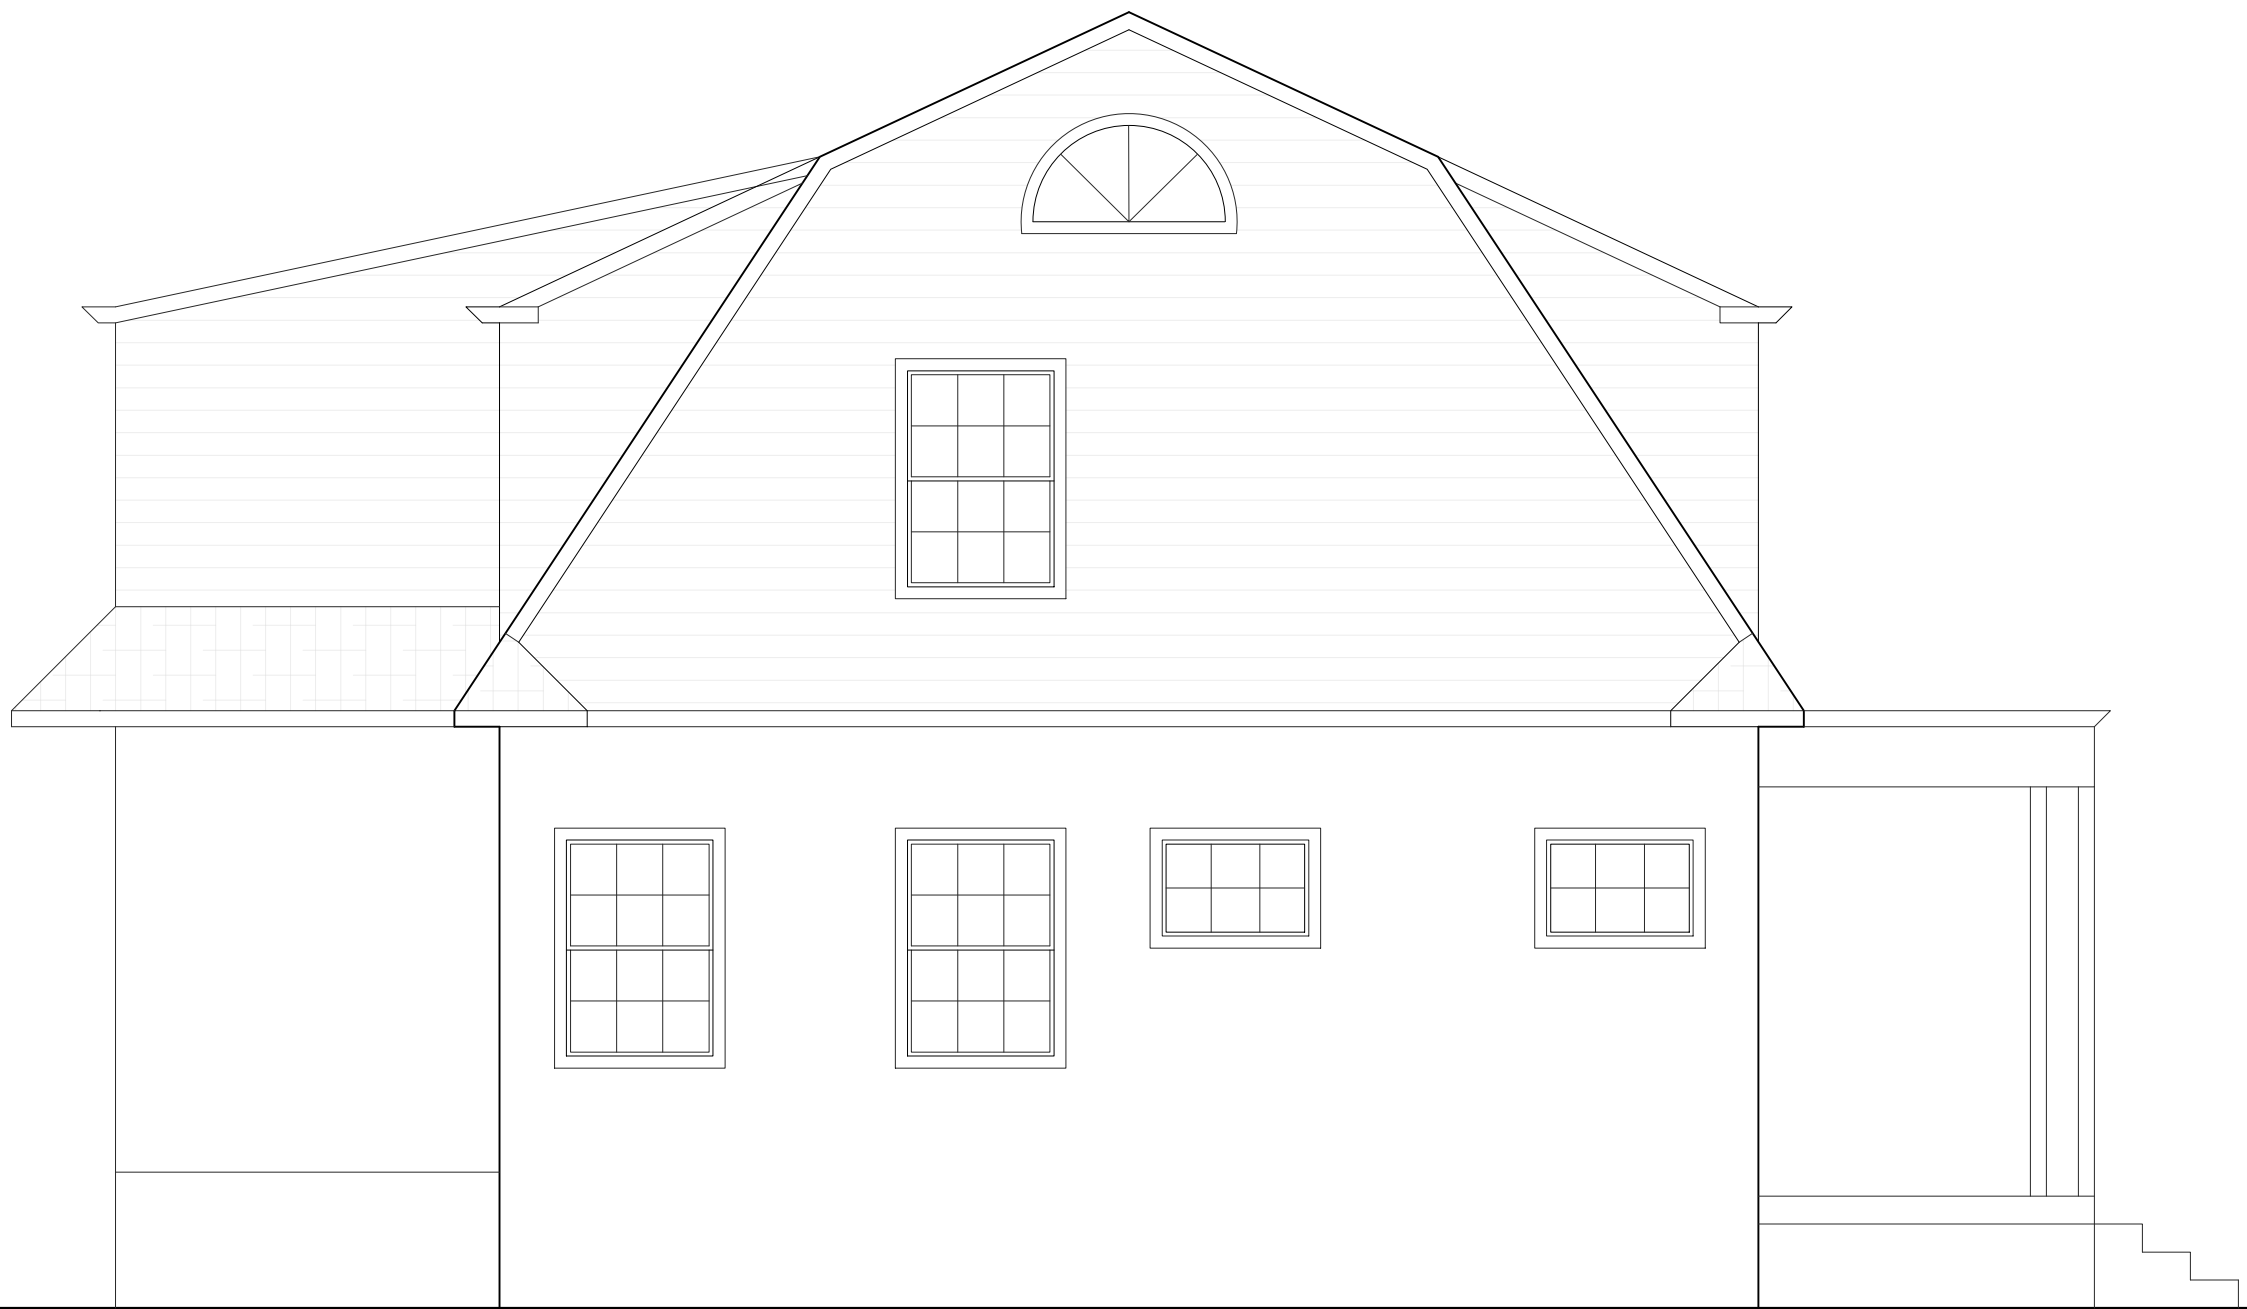

PROPOSED SOUTH ELEVATION

$$1/4'' = 1'-0''$$

4



PROPOSED NORTH ELEVATION

$$1/4'' = 1'-0''$$

2


KEYNOTES

0

APPROVAL STAMP

N/A

0

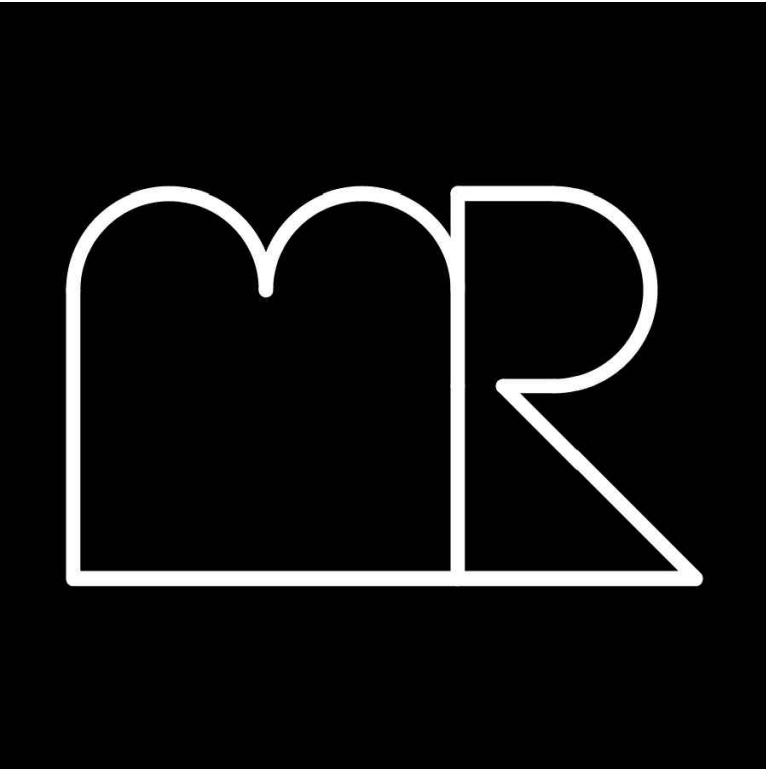

MR STUDIO ARCHITECTURE, INC.


1135 N NEW HAMPSHIRE AVE
UNIT 3
LOS ANGELES, CA 90029

323-201-7439


WWW.MRSTUDIO.US

PROJECT
EUCLAIRE AVE RENOVATION
780 EUCLAIRE AVE
COLUMBUS, OH 43209

OWNER
RIGANEL HOMES, LLC
2935 E MAIN ST
COLUMBUS, OH 43209

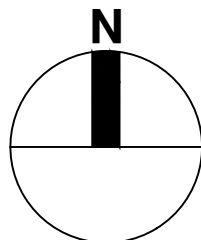


REVISIONS		
DATE	SYMBOL	DESCRIPTION

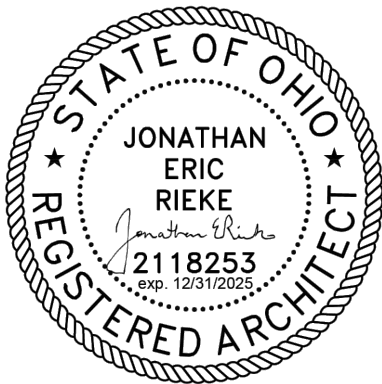

SECTION

DATE	7/19/24
PROJECT NO.	2407 RIG
DRAWN BY	EM/JR
CHK BY	EM/JR

A-202

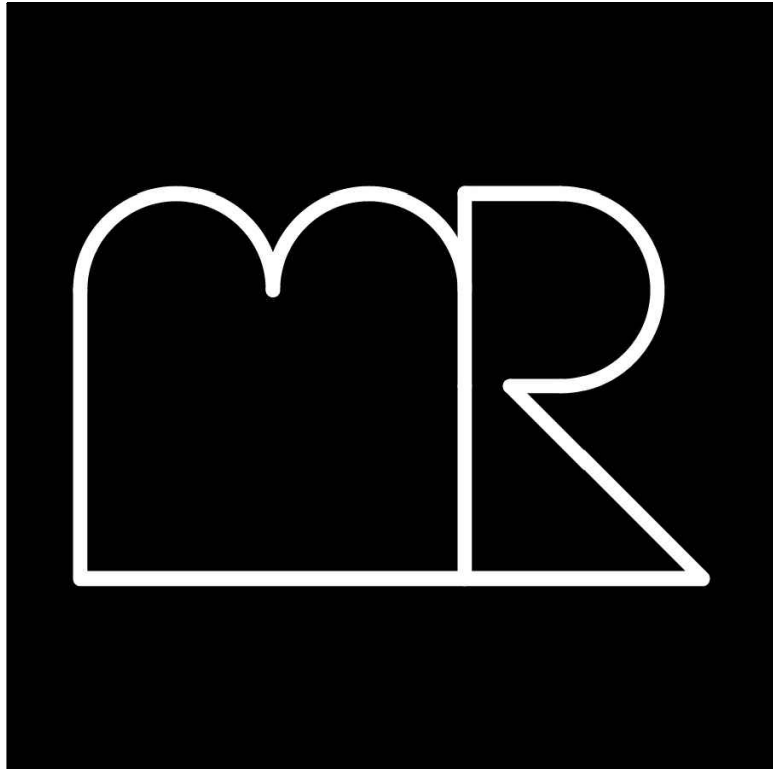

MR STUDIO ARCHITECTURE, INC.


1135 N NEW HAMPSHIRE AVE
UNIT 3
LOS ANGELES, CA 90029

323-201-7439


WWW.MRSTUDIO.US

PROJECT
EUCLAIRE AVE RENOVATION
780 EUCLAIRE AVE
COLUMBUS, OH 43209

OWNER
RIGANEL HOMES, LLC
2935 E MAIN ST
COLUMBUS, OH 43209

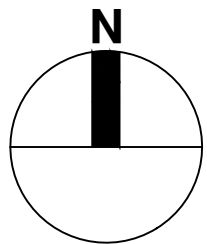

REVISIONS		
DATE	SYMBOL	DESCRIPTION

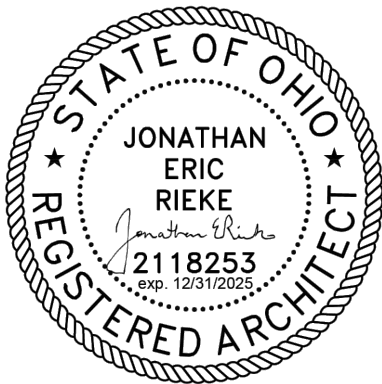


PROPOSED SITE PLAN

DATE	7/19/24
PROJECT NO.	2407 RIG
DRAWN BY	EM/JR
CHK BY	EM/JR

A-100


KEYNOTES		0
PROPOSED SITE PLAN	1/8" = 1'-0"	1
APPROVAL STAMP	N/A	0

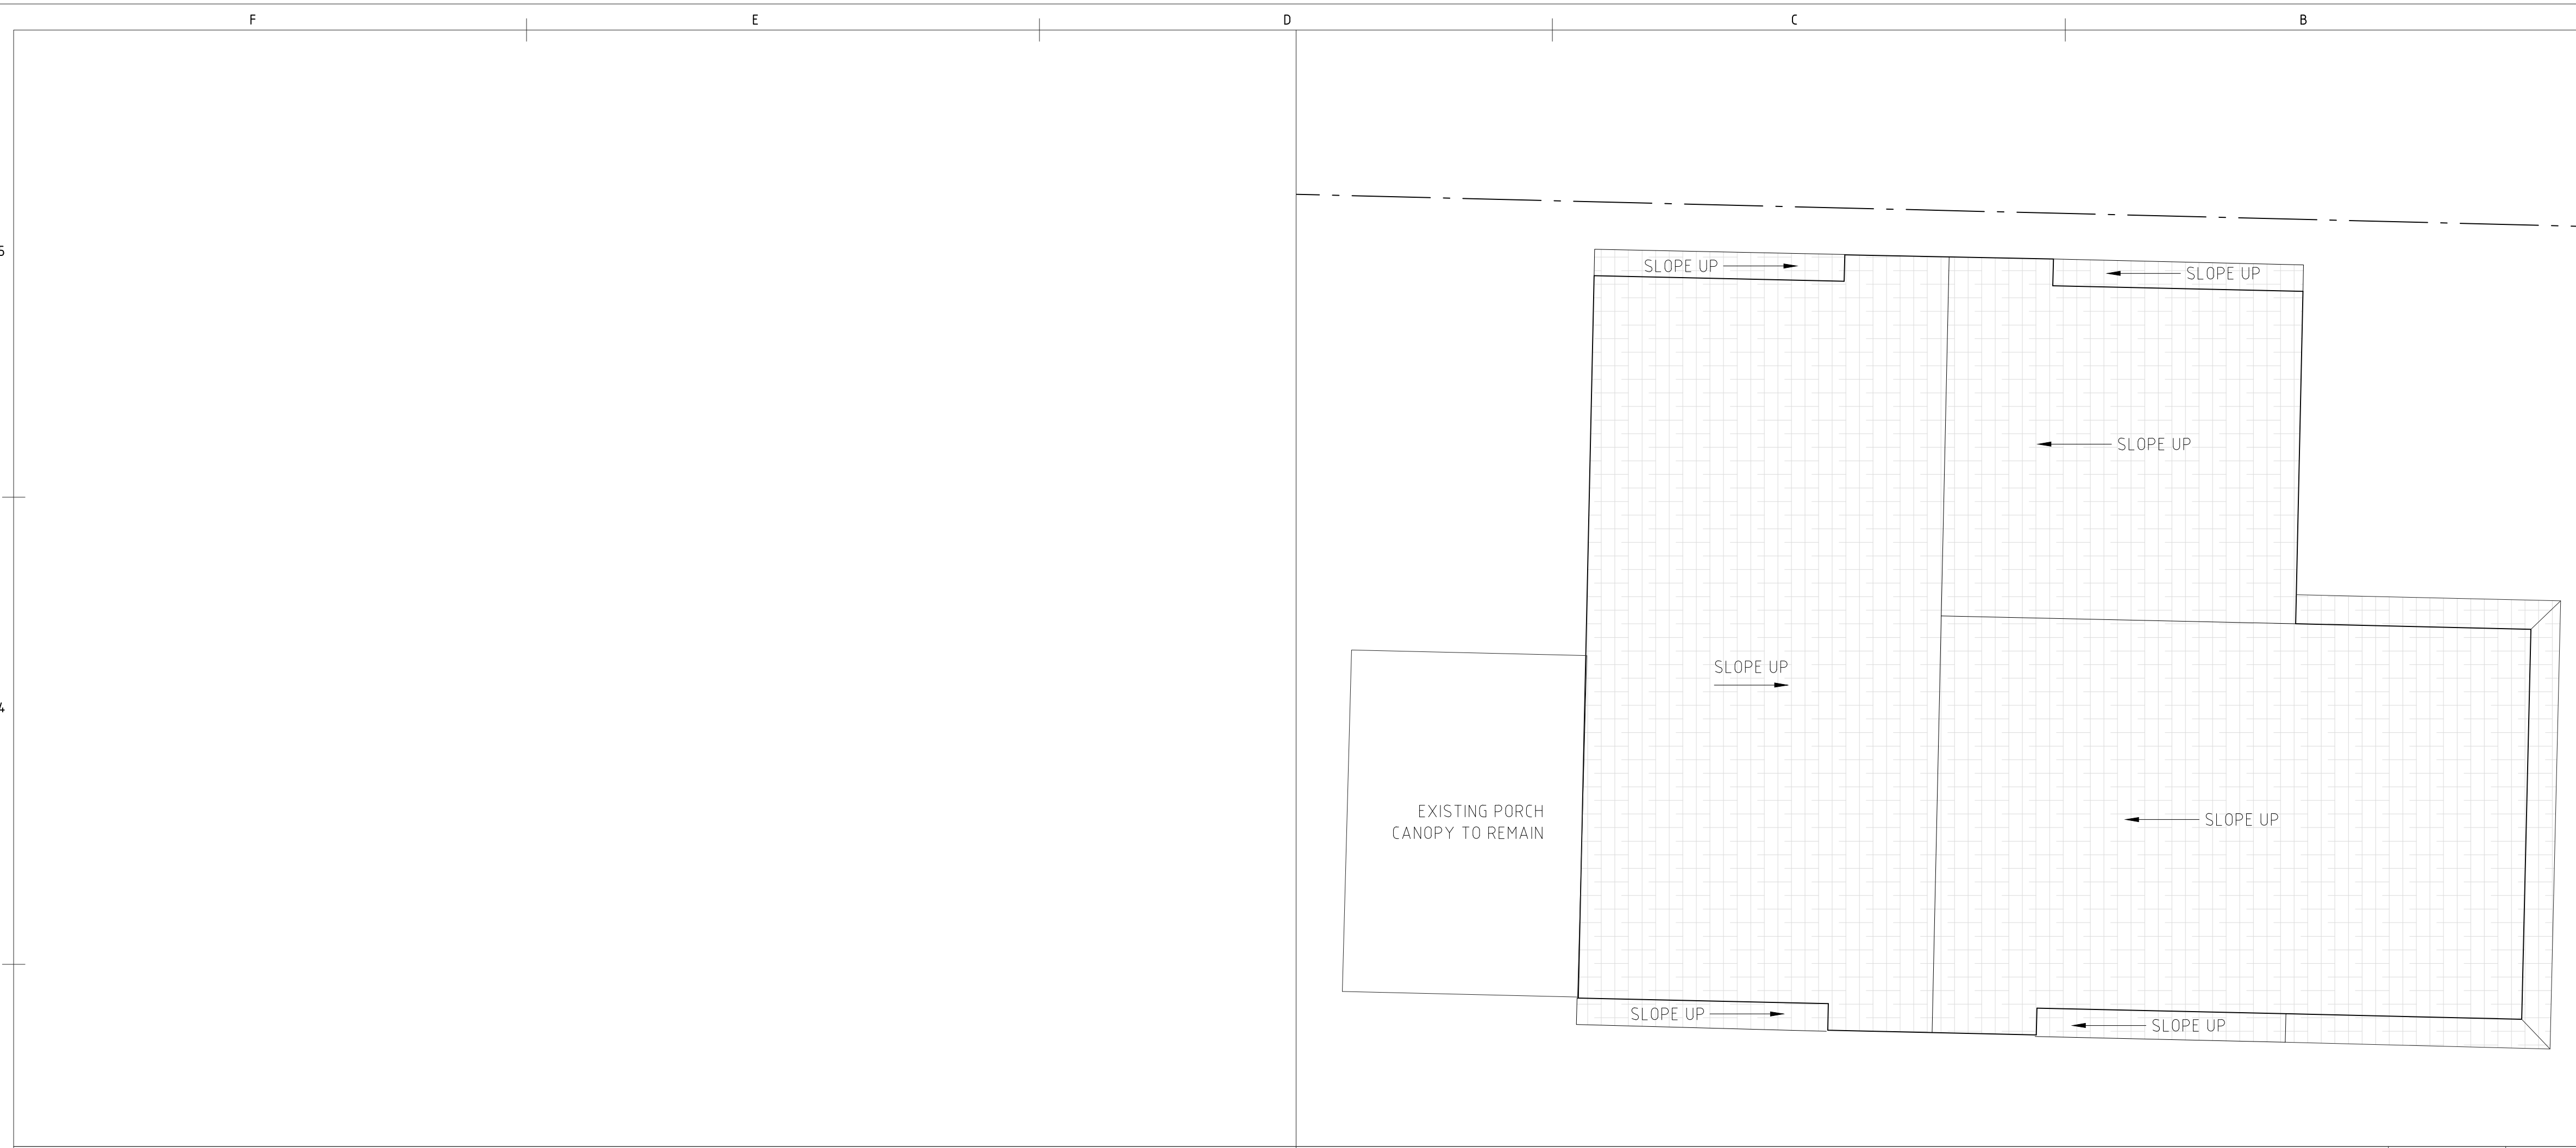


PROPOSED ROOF PLAN

$$1/4'' = 1'-0''$$

1

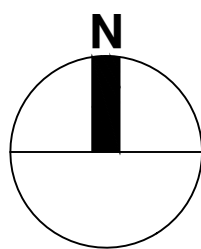

REVISIONS		
DATE	SYMBOL	DESCRIPTION

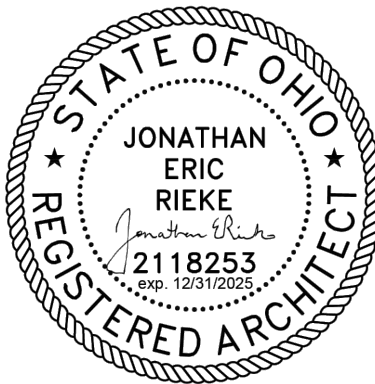

PROPOSED ROOF PLAN


DATE	7/19/24
PROJECT NO.	2407 RIG
DRAWN BY	EM/JR
CHK BY	EM/JR

A-101

APPROVAL STAMP

N/A



0

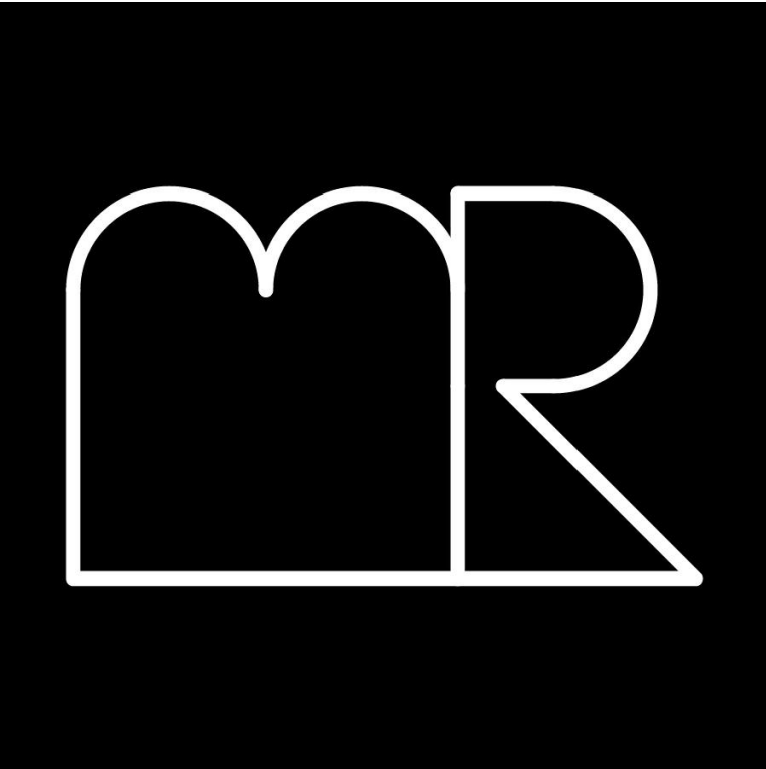

1135 N NEW HAMPSHIRE AVE
UNIT 3
LOS ANGELES, CA 90029

WWW.MRSTUDIO.US

OWNER
RIGANEL HOMES, LLC
2935 E MAIN ST
COLUMBUS, OH 43209

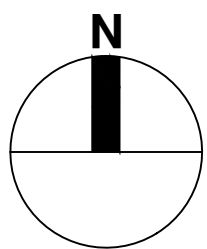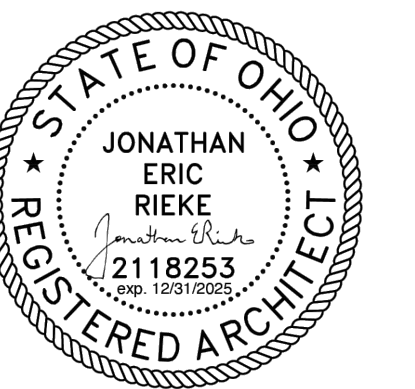[illegible]

EXISTING ELEVATIONS

DATE	7/19/24
PROJECT NO.	2407 RIG
DRAWN BY	EM/JR
CHK BY	EM/JR

A-200



EXISTING WEST ELEVATION

$$1/4'' = 1'-0''$$

3



EXISTING EAST ELEVATION

$$1/4'' = 1'-0''$$

1



EXISTING SOUTH ELEVATION

$$1/4'' = 1'-0''$$

4



EXISTING NORTH ELEVATION

$$1/4'' = 1'-0''$$

2


KEYNOTES

0

APPROVAL STAMP

N/A


0

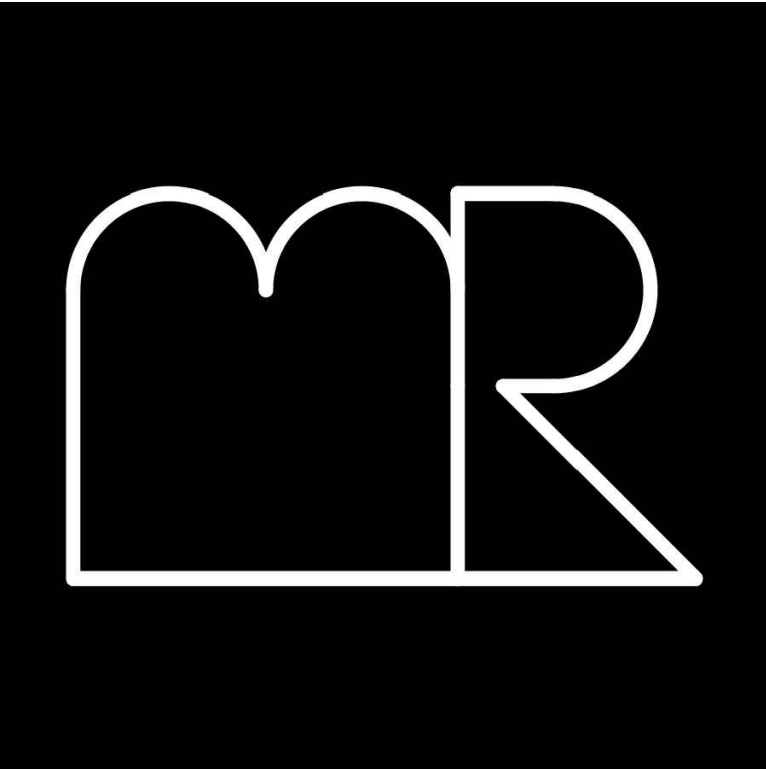


1135 N NEW HAMPSHIRE AVE
UNIT 3
LOS ANGELES, CA 90029

WWW.MRSTUDIO.US

OWNER
RIGANEL HOMES, LLC
2935 E MAIN ST
COLUMBUS, OH 43209

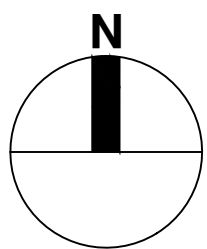


REVISIONS		
DATE	SYMBOL	DESCRIPTION

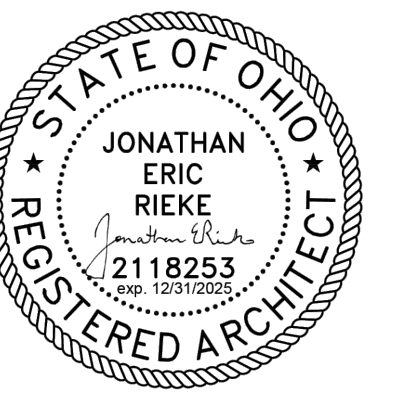

PROPOSED ELEVATIONS

DATE	7/19/24
PROJECT NO.	2407 RIG
DRAWN BY	EM/JR
CHK BY	EM/JR

A-201

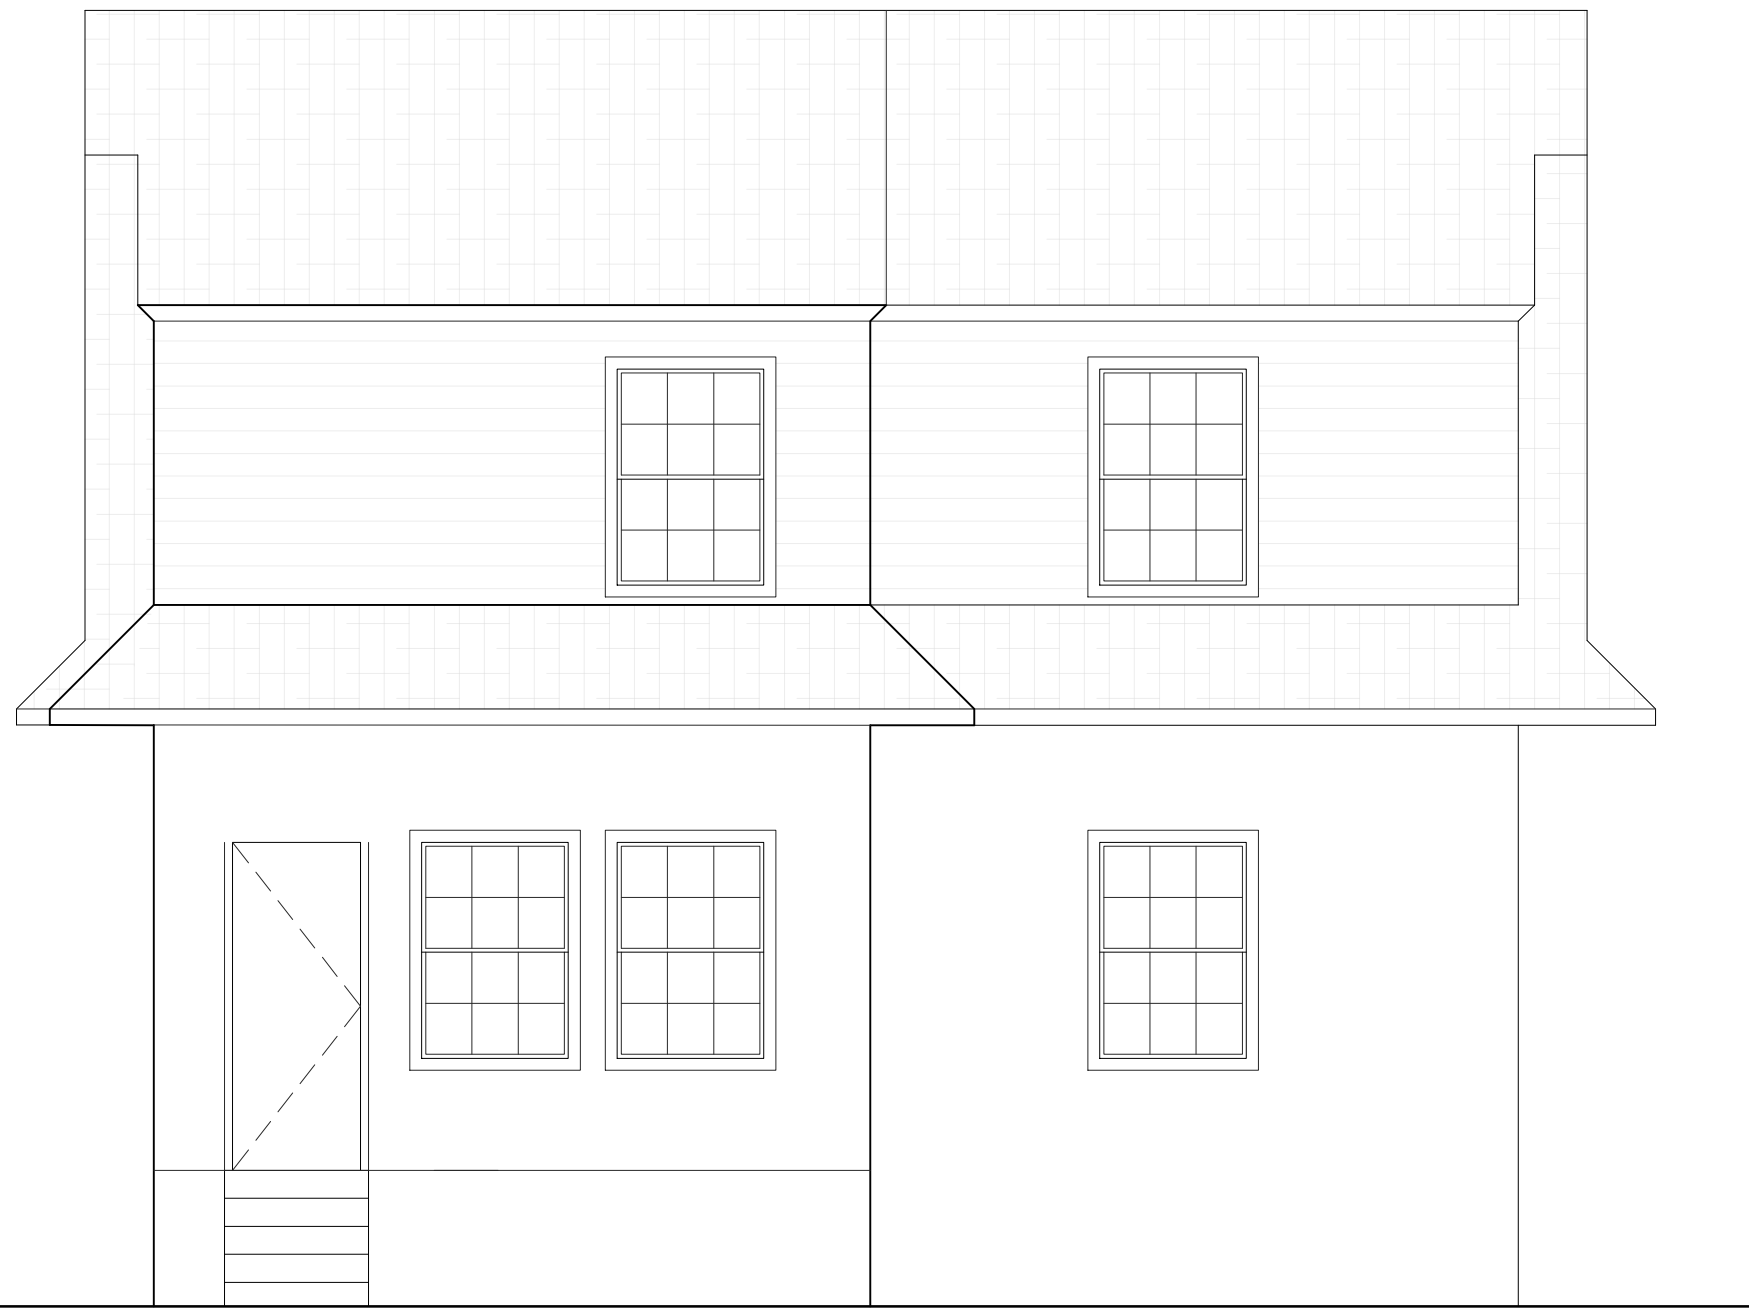

PROPOSED WEST ELEVATION

$$1/4'' = 1'-0''$$


3



PROPOSED EAST ELEVATION (NO CHANGE)

$$1/4'' = 1'-0''$$

1

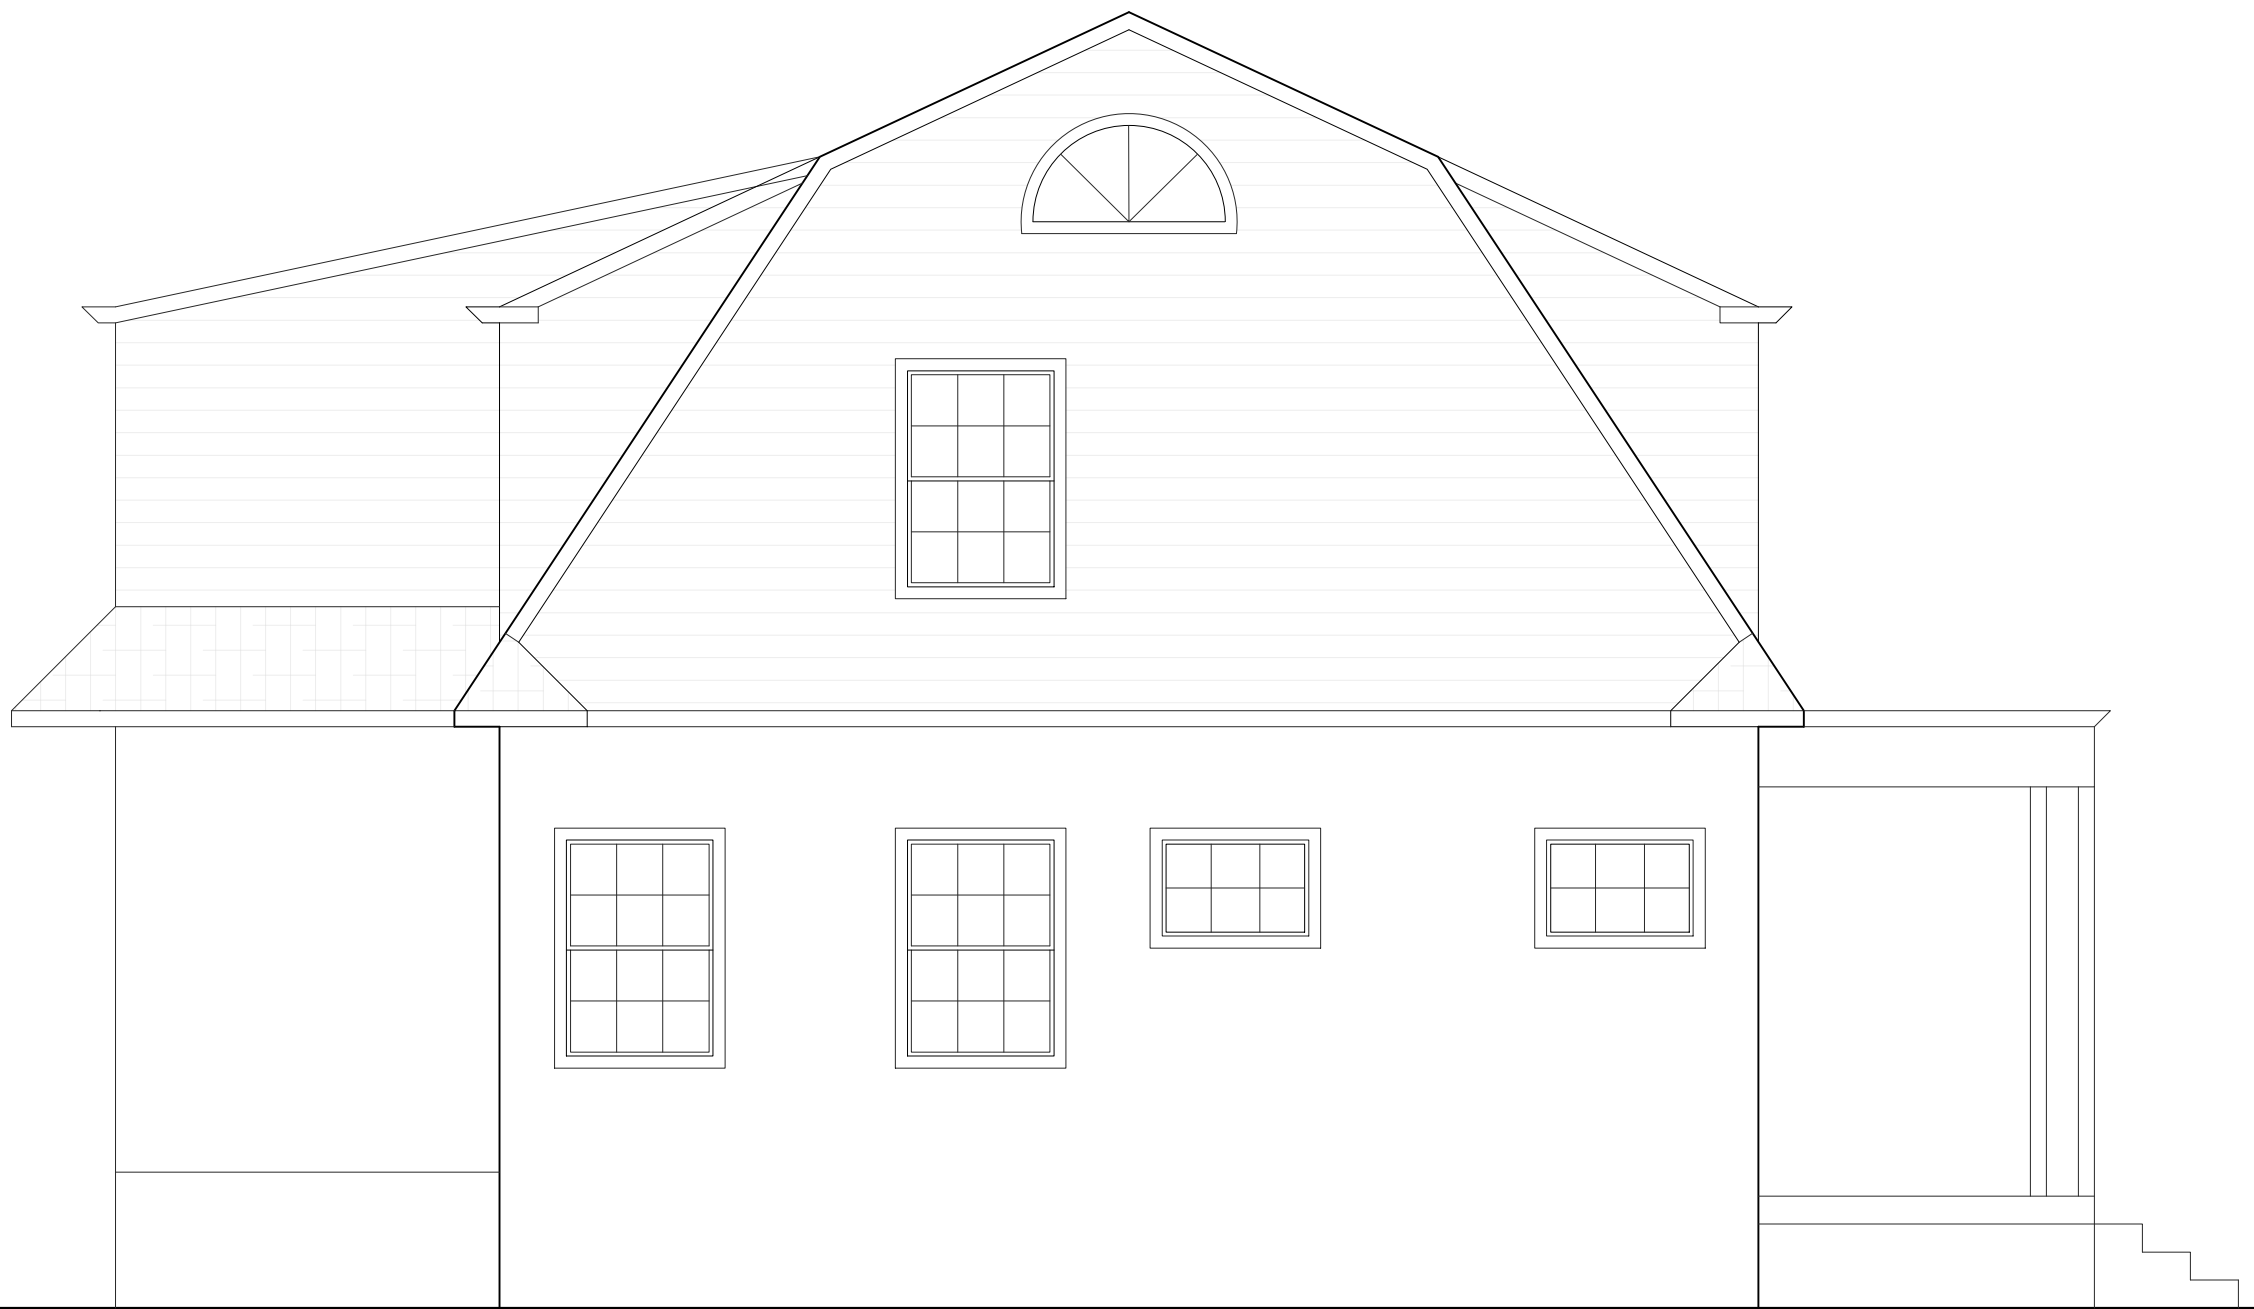

PROPOSED SOUTH ELEVATION

$$1/4'' = 1'-0''$$

4



PROPOSED NORTH ELEVATION

$$1/4'' = 1'-0''$$

2


KEYNOTES

0

APPROVAL STAMP

N/A

0

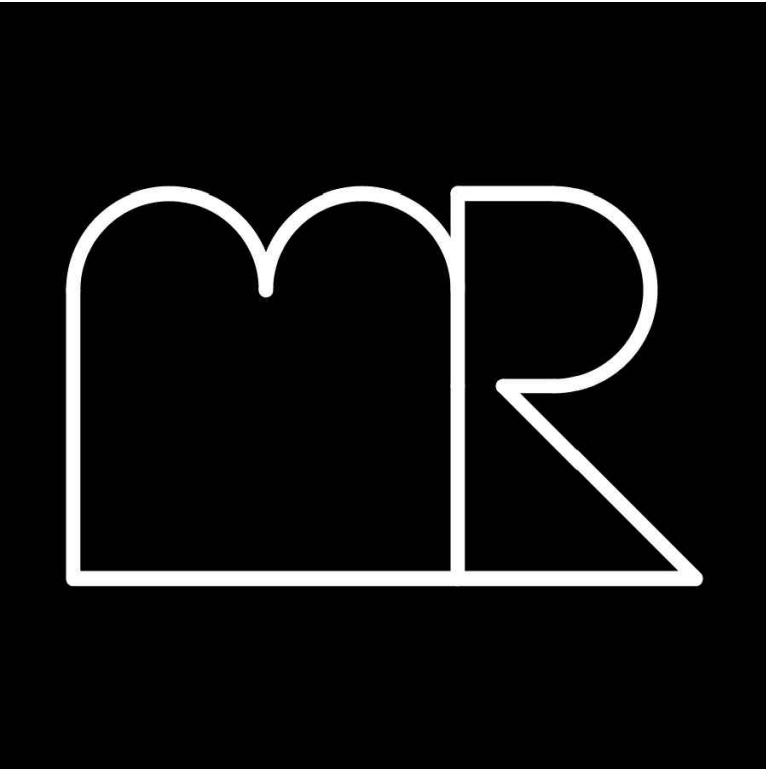

MR STUDIO ARCHITECTURE, INC.


1135 N NEW HAMPSHIRE AVE
UNIT 3
LOS ANGELES, CA 90029

323-201-7439


WWW.MRSTUDIO.US

PROJECT
EUCLAIRE AVE RENOVATION
780 EUCLAIRE AVE
COLUMBUS, OH 43209

OWNER
RIGANEL HOMES, LLC
2935 E MAIN ST
COLUMBUS, OH 43209

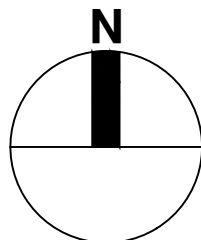

REVISIONS		
DATE	SYMBOL	DESCRIPTION

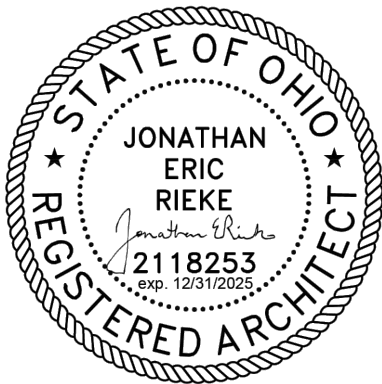

SECTION

DATE	7/19/24
PROJECT NO.	2407 RIG
DRAWN BY	EM/JR
CHK BY	EM/JR

A-202













YOUR PROFESSIONAL-CLASS PRODUCT

Endure EN600 Series 601 - Double Hung

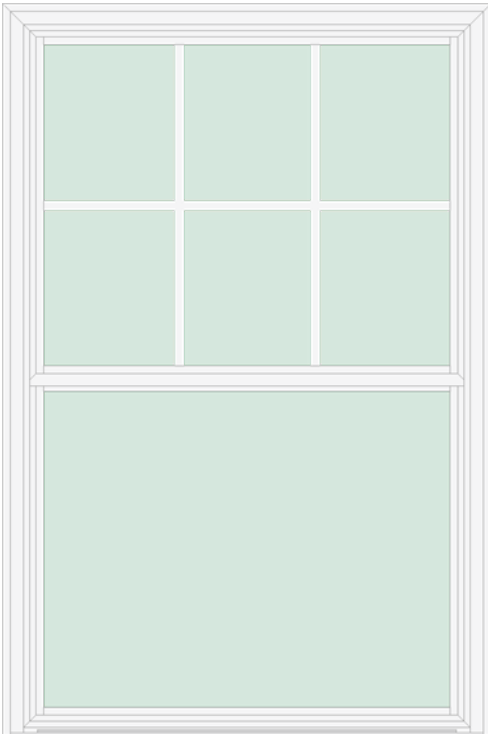

OUTSIDE VIEW

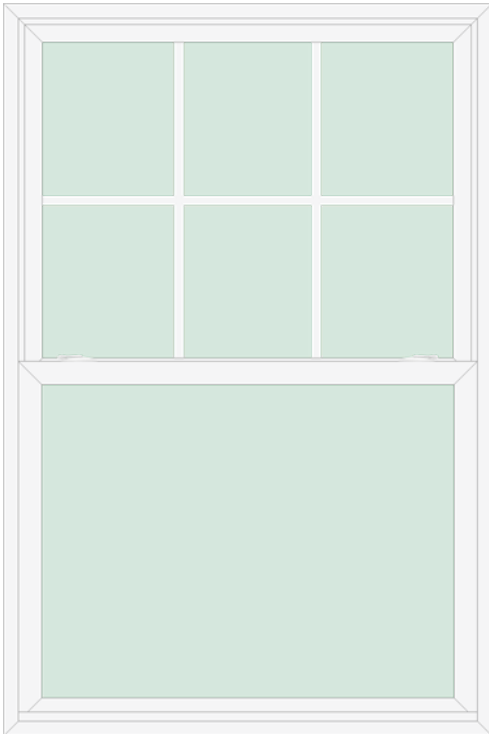

INSIDE VIEW

SIZING

Opening Width Range: 39 3/4" to 40"
Opening Height Range: 59 1/2" to 59 3/4"
Window Size: 39 1/2" x 59 1/4"
United Inches: 100
Egress Size: 34 1/2" x 23 3/32"
Egress Square Foot: 5.5401
Egress Meets Criteria: No
Top Sash Size: 35 1/2" x 28 3/16"
Top Glass Size: 33 11/16" x 26 7/16" x 3/4"
Top Glass Viewable Size: 32 11/16" x 25 7/16"
Bottom Sash Size: 36 1/2" x 29 3/16"
Bottom Glass Size: 33 11/16" x 26 7/16" x 3/4"
Bottom Glass Viewable Size: 32 11/16" x 25 7/16"
Size:
Full Screen: 35 15/16" x 56 9/16"
Screen Mull Location: 27 5/8"

Structural

Air:
0.05 cfm/ft² @ 1.57 psf
ASTM E 283

Water:
7.52 psf
ASTM E 547

Structural:
LC-PG50 141mph
AAMA/WDMA/CSA 101/IS.2/A440-08 and 11
DP 50

ENERGY

ENERGY PERFORMANCE RATINGS
U-Factor (U.S./I-P) Solar Heat Gain Coefficient

0.27 0.27

ADDITIONAL PERFORMANCE RATINGS
Visible Transmittance Condensation Resistance

0.50 60.00

Air Infiltration (cfm/ft²)

<= 0.05

STC: 25; OITC: 22; Acoustic Test Report: f2964.01-113-11



877.389.0835
2150 State Route 39
Sugarcreek, OH 44681

QUOTE INFORMATION

Job: 780 Euclaire
Tag: 1st Floor West
Order #12104271-1
Qty: 2

DETAILS

Endure Window - EN600 Series

601 - Double Hung
White
Exact Size: 39 1/2" x 59 1/4"
Compound Tension Balance System
Snap-In Frame Sash Stops
Double Profile DA Locks
White Vent Locks
White Hardware
INNERGY Thermal Sash Reinforcement
Extruded Full Screen (White) with BetterVue Screen Mesh
With Screen Mullion

Top Glass:

ComforTech DLA
Single Strength Glass
3/4" IG Thickness
Colonial Flat Grid - 2V x 1H
White Grids

Bottom Glass:

ComforTech DLA
Single Strength Glass
3/4" IG Thickness
Graphite Foam Insulation
Sill Extender


Sell Price: \$692.00 (\$346.00 per one)

Installation Instructions




YOUR PROFESSIONAL-CLASS PRODUCT

Endure EN600 Series 601 - Double Hung

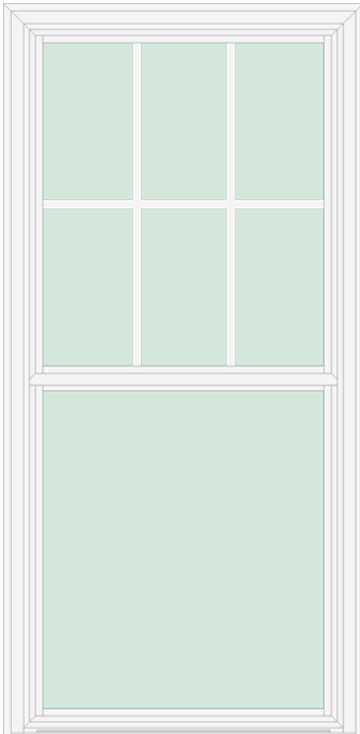

OUTSIDE VIEW

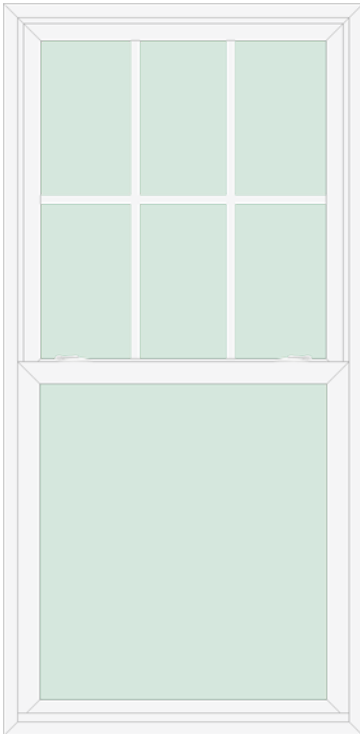

INSIDE VIEW

SIZING

Opening Width Range: 30 3/4" to 31"
Opening Height Range: 62 1/4" to 62 1/2"
Window Size: 30 1/2" x 62"
Unit Inches: 93
Egress Size: 25 1/2" x 23 27/32"
Egress Square Foot: 4.2277
Egress Meets Criteria: No
Top Sash Size: 26 1/2" x 29 9/16"
Top Glass Size: 24 11/16" x 27 13/16" x 3/4"
Top Glass Viewable Size: 23 11/16" x 26 13/16"
Bottom Sash Size: 27 1/2" x 30 9/16"
Bottom Glass Size: 24 11/16" x 27 13/16" x 3/4"
Bottom Glass Viewable: 23 11/16" x 26 13/16"
Size:
Full Screen: 26 15/16" x 59 5/16"
Screen Mull Location: 29"

Structural

Air:
0.05 cfm/ft² @ 1.57 psf
ASTM E 283

Water:
7.52 psf
ASTM E 547

Structural:
LC-PG50 141mph
AAMA/WDMA/CSA 101/IS.2/A440-08 and 11
DP 50

ENERGY

ENERGY PERFORMANCE RATINGS
U-Factor (U.S./I-P) Solar Heat Gain Coefficient

0.27 0.27

ADDITIONAL PERFORMANCE RATINGS
Visible Transmittance Condensation Resistance

0.50 60.00

Air Infiltration (cfm/ft²)

<= 0.05

STC: 25; OITC: 22; Acoustic Test Report: f2964.01-113-11



877.389.0835
2150 State Route 39
Sugarcreek, OH 44681

QUOTE INFORMATION

Job: 780 Euclaire
Tag: 1st Floor North
Order #12104271-2
Qty: 2

DETAILS

Endure Window - EN600 Series

601 - Double Hung
White
Exact Size: 30 1/2" x 62"
Compound Tension Balance System
Snap-In Frame Sash Stops
Double Profile DA Locks
White Vent Locks
White Hardware
INNERGY Thermal Sash Reinforcement
Extruded Full Screen (White) with BetterVue Screen Mesh
No Screen Mullion

Top Glass:

ComforTech DLA
Single Strength Glass
3/4" IG Thickness
Colonial Flat Grid - 2V x 1H
White Grids

Bottom Glass:

ComforTech DLA
Single Strength Glass
3/4" IG Thickness
Graphite Foam Insulation
Sill Extender


Sell Price: \$692.00 (\$346.00 per one)

Installation Instructions




YOUR PROFESSIONAL-CLASS PRODUCT

Endure EN600 Series 601 - Double Hung

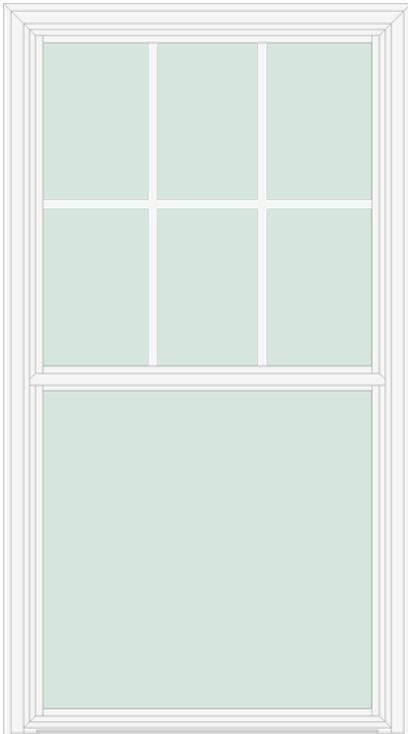

OUTSIDE VIEW

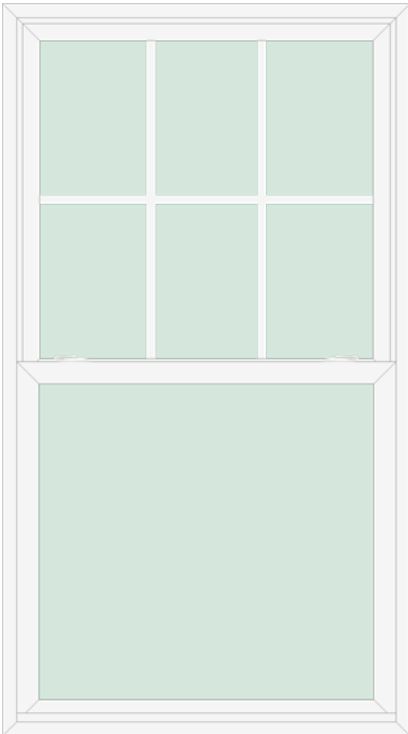

INSIDE VIEW

SIZING

Opening Width Range: 34 3/4" to 35"
Opening Height Range: 62 1/4" to 62 1/2"
Window Size: 34 1/2" x 62"
United Inches: 97
Egress Size: 29 1/2" x 23 27/32"
Egress Square Foot: 4.8909
Egress Meets Criteria: No
Top Sash Size: 30 1/2" x 29 9/16"
Top Glass Size: 28 11/16" x 27 13/16" x 3/4"
Top Glass Viewable Size: 27 11/16" x 26 13/16"
Bottom Sash Size: 31 1/2" x 30 9/16"
Bottom Glass Size: 28 11/16" x 27 13/16" x 3/4"
Bottom Glass Viewable: 27 11/16" x 26 13/16"
Size:
Full Screen: 30 15/16" x 59 5/16"
Screen Mull Location: 29"

Structural

Air:
0.05 cfm/ft² @ 1.57 psf
ASTM E 283

Water:
7.52 psf
ASTM E 547

Structural:
LC-PG50 141mph
AAMA/WDMA/CSA 101/LS.2/A440-08 and 11
DP 50

ENERGY

ENERGY PERFORMANCE RATINGS
U-Factor (U.S./I-P) Solar Heat Gain Coefficient

0.27

0.27

ADDITIONAL PERFORMANCE RATINGS
Visible Transmittance Condensation Resistance

0.50

60.00

Air Infiltration (cfm/ft²)

<= 0.05

STC: 25; OITC: 22; Acoustic Test Report: f2964.01-113-11



877.389.0835
2150 State Route 39
Sugarcreek, OH 44681

QUOTE INFORMATION

Job: 780 Euclaire
Tag: 1st Floor East
Order #12104271-3
Qty: 1

DETAILS

Endure Window - EN600 Series

601 - Double Hung
White
Exact Size: 34 1/2" x 62"
Compound Tension Balance System
Snap-In Frame Sash Stops
Double Profile DA Locks
White Vent Locks
White Hardware
INNERGY Thermal Sash Reinforcement
Extruded Full Screen (White) with BetterVue Screen Mesh
With Screen Mullion

Top Glass:

ComforTech DLA
Single Strength Glass
3/4" IG Thickness
Colonial Flat Grid - 2V x 1H
White Grids

Bottom Glass:

ComforTech DLA
Single Strength Glass
3/4" IG Thickness
Graphite Foam Insulation
Sill Extender

Sell Price: \$346.00

Installation Instructions



YOUR PROFESSIONAL-CLASS PRODUCT

Endure EN600 Series 601 - Double Hung



877.389.0835
2150 State Route 39
Sugarcreek, OH 44681

QUOTE INFORMATION

Job: 780 Euclaire
Tag: 1st Floor East
Order #12104271-4
Qty: 1

DETAILS

Endure Window - EN600 Series

- 601 - Double Hung
- White
- Exact Size: 34 1/2" x 54"
- Compound Tension Balance System
- Snap-In Frame Sash Stops
- Double Profile DA Locks
- White Vent Locks
- White Hardware
- INNERGY Thermal Sash Reinforcement
- Extruded Full Screen (White) with BetterVue Screen Mesh
- No Screen Mullion


Top Glass:

- ComforTech DLA
- Single Strength Glass
- 3/4" IG Thickness
- Colonial Flat Grid - 2V x 1H
- White Grids


Bottom Glass:

- ComforTech DLA
- Single Strength Glass
- 3/4" IG Thickness
- Graphite Foam Insulation
- Sill Extender

Sell Price: \$346.00

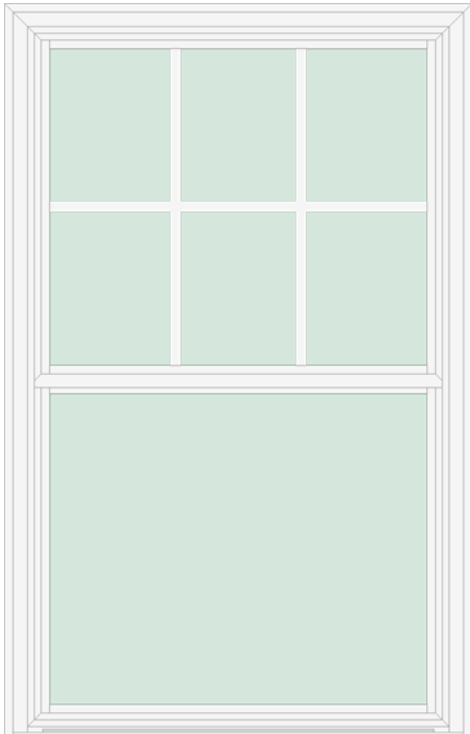

OUTSIDE VIEW

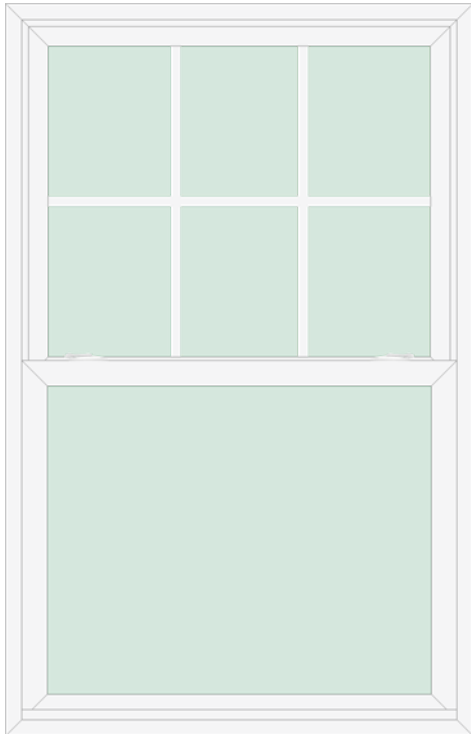

INSIDE VIEW

SIZING

- Opening Width Range: 34 3/4" to 35"
- Opening Height Range: 54 1/4" to 54 1/2"
- Window Size: 34 1/2" x 54"
- United Inches: 89
- Egress Size: 29 1/2" x 19 27/32"
- Egress Square Foot: 4.0714
- Egress Meets Criteria: No
- Top Sash Size: 30 1/2" x 25 9/16"
- Top Glass Size: 28 11/16" x 23 13/16" x 3/4"
- Top Glass Viewable Size: 27 11/16" x 22 13/16"
- Bottom Sash Size: 31 1/2" x 26 9/16"
- Bottom Glass Size: 28 11/16" x 23 13/16" x 3/4"
- Bottom Glass Viewable: 27 11/16" x 22 13/16"
- Size:
- Full Screen: 30 15/16" x 51 5/16"
- Screen Mull Location: 25"

Structural

- Air:**
0.05 cfm/ft² @ 1.57 psf
ASTM E 283
- Water:**
7.52 psf
ASTM E 547
- Structural:**
LC-PG50 141mph
AAMA/WDMA/CSA 101/IS.2/A440-08 and 11
DP 50

ENERGY

- ENERGY PERFORMANCE RATINGS**
U-Factor (U.S./I-P) Solar Heat Gain Coefficient
0.27 **0.27**
- ADDITIONAL PERFORMANCE RATINGS**
Visible Transmittance Condensation Resistance
0.50 **60.00**
Air Infiltration (cfm/ft²)
<= 0.05
- STC: 25; OITC: 22; Acoustic Test Report: f2964.01-113-11

Installation Instructions



YOUR PROFESSIONAL-CLASS PRODUCT

Endure EN600 Series 601 - Double Hung



877.389.0835
2150 State Route 39
Sugarcreek, OH 44681

QUOTE INFORMATION

Job: 780 Euclaire
Tag: 1st Floor South
Order #12104271-5
Qty: 1

DETAILS

Endure Window - EN600 Series

601 - Double Hung
White
Exact Size: 34 1/2" x 54"
Compound Tension Balance System
Snap-In Frame Sash Stops
Double Profile DA Locks
White Vent Locks
White Hardware
INNERGY Thermal Sash Reinforcement
Extruded Full Screen (White) with BetterVue Screen Mesh
No Screen Mullion

Top Glass:


ComforTech DLA
Single Strength Glass
3/4" IG Thickness
Colonial Flat Grid - 2V x 1H
White Grids

Bottom Glass:


ComforTech DLA
Single Strength Glass
3/4" IG Thickness
Graphite Foam Insulation
Integral Nail Fin

Sell Price: \$356.90

Installation Instructions

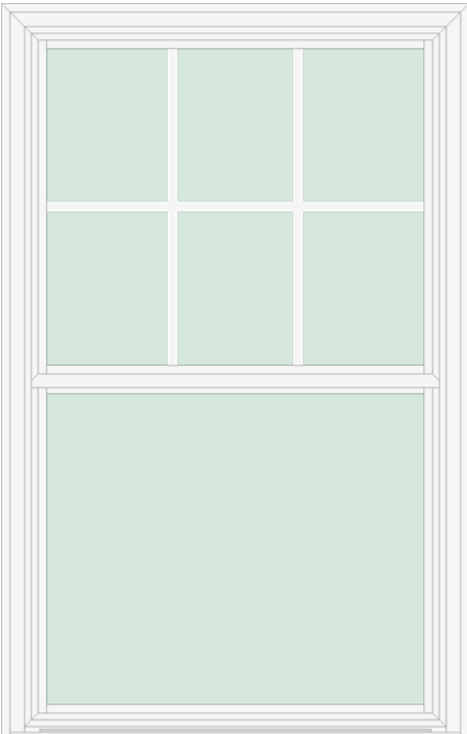

OUTSIDE VIEW

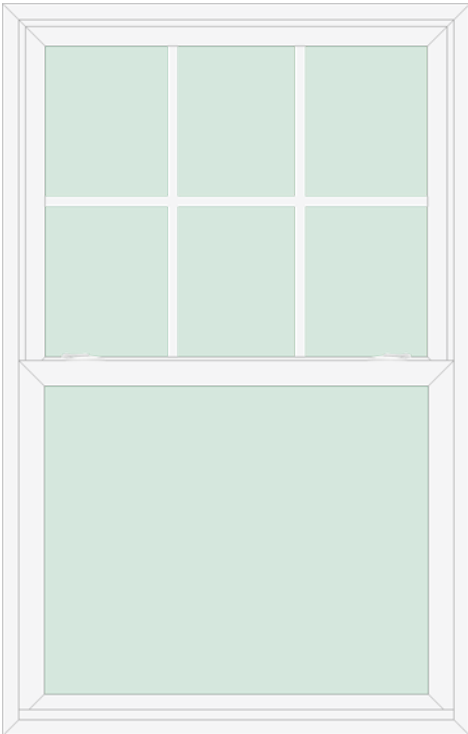

INSIDE VIEW

SIZING

Opening Width Range: 34 3/4" to 35"
Opening Height Range: 54 1/4" to 54 1/2"
Window Size: 34 1/2" x 54"
United Inches: 89
Egress Size: 29 1/2" x 19 27/32"
Egress Square Foot: 4.0714
Egress Meets Criteria: No
Top Sash Size: 30 1/2" x 25 9/16"
Top Glass Size: 28 11/16" x 23 13/16" x 3/4"
Top Glass Viewable Size: 27 11/16" x 22 13/16"
Bottom Sash Size: 31 1/2" x 26 9/16"
Bottom Glass Size: 28 11/16" x 23 13/16" x 3/4"
Bottom Glass Viewable: 27 11/16" x 22 13/16"
Size:
Full Screen: 30 15/16" x 51 5/16"
Screen Mull Location: 25"

Structural

Air:
0.05 cfm/ft² @ 1.57 psf
ASTM E 283

Water:
7.52 psf
ASTM E 547

Structural:
LC-PG50 141mph
AAMA/WDMA/CSA 101/15.2/A440-08 and 11
DP 50

ENERGY

ENERGY PERFORMANCE RATINGS
U-Factor (U.S./I-P) Solar Heat Gain Coefficient

0.27

0.27

ADDITIONAL PERFORMANCE RATINGS

Visible Transmittance Condensation Resistance

0.50

60.00


Air Infiltration (cfm/ft²)

<= 0.05


STC: 25; OITC: 22; Acoustic Test Report: f2964.01-113-11

YOUR PROFESSIONAL-CLASS PRODUCT

Endure EN600 Series 602 - 2-Lite Slider

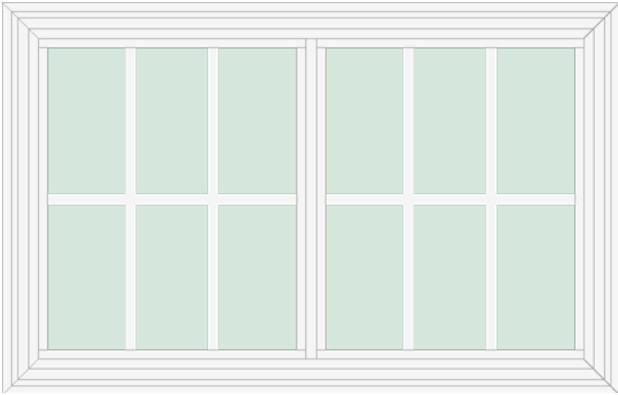

OUTSIDE VIEW

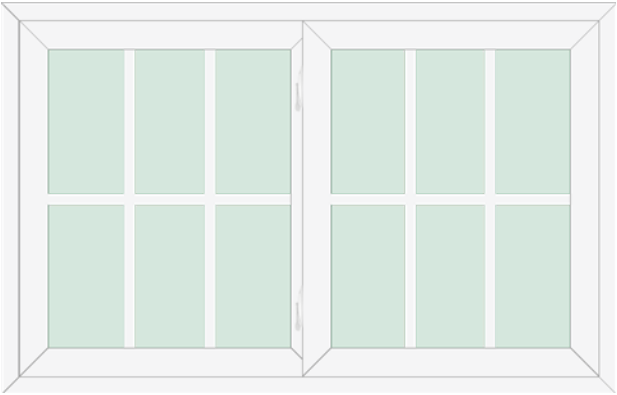

INSIDE VIEW

SIZING

Opening Width Range: 43 1/4" to 43 1/2"
Opening Height Range: 27 1/2" to 27 3/4"
Window Size: 43" x 27 1/4"
United Inches: 71
Egress Size: 16 1/2" x 21 13/16"
Egress Square Foot: 2.4993
Egress Meets Criteria: No
Left Sash Size: 19 7/8" x 22 7/8"
Left Glass Size: 18 1/8" x 21 1/8" x 3/4"
Left Glass Viewable Size: 17 1/8" x 20 1/8"
Right Sash Size: 19 7/8" x 22 7/8"
Right Glass Size: 18 1/8" x 21 1/8" x 3/4"
Right Glass Viewable Size: 17 1/8" x 20 1/8"
Full Screen: 39 3/16" x 23 5/8"
Screen Mull Location: 19 9/16"

Structural

N/A

Installation Instructions



ENERGY

ENERGY PERFORMANCE RATINGS

U-Factor (U.S./I-P) Solar Heat Gain Coefficient

0.27 0.25

ADDITIONAL PERFORMANCE RATINGS

Visible Transmittance Condensation Resistance

0.47 61.00
Air Infiltration (cfm/ft2)
≤ 0.07



877.389.0835
2150 State Route 39
Sugarcreek, OH 44681

QUOTE INFORMATION

Job: 780 Euclaire
Tag: 1st Floor South
Order #12104271-6
Qty: 1

DETAILS


Endure Window - EN600 Series

602 - 2-Lite Slider
White
Exact Size: 43" x 27 1/4"
Double Profile DA Passive Locks
White Vent Locks
White Hardware
1 Vent Lock
Left Interior Sash (Outside Looking In)
Operation: Left to Right (Outside Looking In)
INNERGY Thermal Sash Reinforcement
Extruded Full Screen (White) with BetterVue Screen Mesh
No Screen Mullion
Graphite Foam Insulation
Sill Extender
ComforTech DLA
Single Strength Glass
3/4" IG Thickness
Colonial Flat Grid - 2V x 1H
White Grids


Sell Price: \$293.79

YOUR PROFESSIONAL-CLASS PRODUCT

Endure EN600 Series 601 - Double Hung

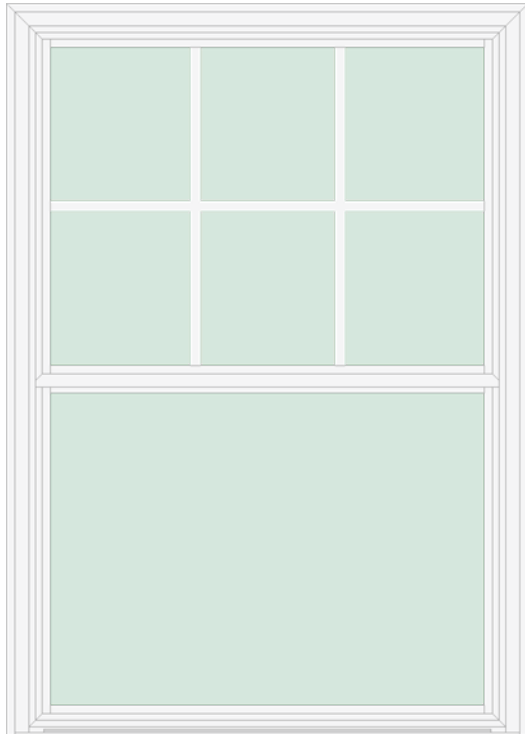

OUTSIDE VIEW

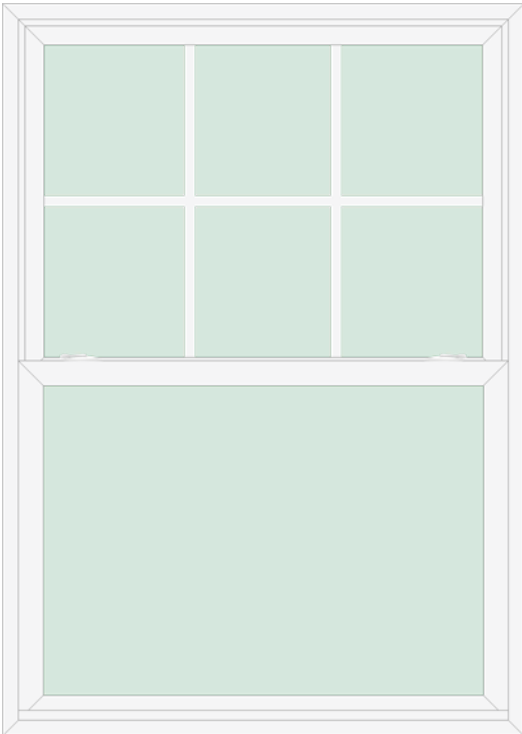

INSIDE VIEW



877.389.0835
2150 State Route 39
Sugar Creek, OH 44681

QUOTE INFORMATION

Job: 780 Euclaire
Tag: 2nd Floor West
Order #12104271-7
Qty: 3

DETAILS

Endure Window - EN600 Series

601 - Double Hung
White
Exact Size: 39 1/2" x 55 1/2"
Compound Tension Balance System
Snap-In Frame Sash Stops
Double Profile DA Locks
White Vent Locks
White Hardware
INNERGY Thermal Sash Reinforcement
Extruded Full Screen (White) with BetterVue Screen Mesh
With Screen Mullion

Top Glass:

ComforTech DLA
Single Strength Glass
3/4" IG Thickness
Colonial Flat Grid - 2V x 1H
White Grids

Bottom Glass:

ComforTech DLA
Single Strength Glass
3/4" IG Thickness
Graphite Foam Insulation
Sill Extender

Sell Price: \$1,038.00 (\$346.00 per one)

SIZING

Opening Width Range: 39 3/4" to 40"
Opening Height Range: 55 3/4" to 56"
Window Size: 39 1/2" x 55 1/2"
Unit Inches: 96
Egress Size: 34 1/2" x 21 11/32"
Egress Square Foot: 5.1209
Egress Meets Criteria: No
Top Sash Size: 35 1/2" x 26 5/16"
Top Glass Size: 33 11/16" x 24 9/16" x 3/4"
Top Glass Viewable Size: 32 11/16" x 23 9/16"
Bottom Sash Size: 36 1/2" x 27 5/16"
Bottom Glass Size: 33 11/16" x 24 9/16" x 3/4"
Bottom Glass Viewable Size: 32 11/16" x 23 9/16"
Size:
Full Screen: 35 15/16" x 52 13/16"
Screen Mull Location: 25 3/4"

Structural

Air:
0.05 cfm/ft² @ 1.57 psf
ASTM E 283
Water:
7.52 psf
ASTM E 547
Structural:
LC-PG50 141mph
AAMA/WDMA/CSA 101/LS.2/A440-08 and 11
DP 50

ENERGY

ENERGY PERFORMANCE RATINGS
U-Factor (U.S./I-P) Solar Heat Gain Coefficient

0.27 0.27

ADDITIONAL PERFORMANCE RATINGS
Visible Transmittance Condensation Resistance

0.50 60.00
Air Infiltration (cfm/ft²)
<= 0.05


STC: 25; OITC: 22; Acoustic Test Report: f2964.01-113-11

Installation Instructions




YOUR PROFESSIONAL-CLASS PRODUCT

Endure EN600 Series 601 - Double Hung

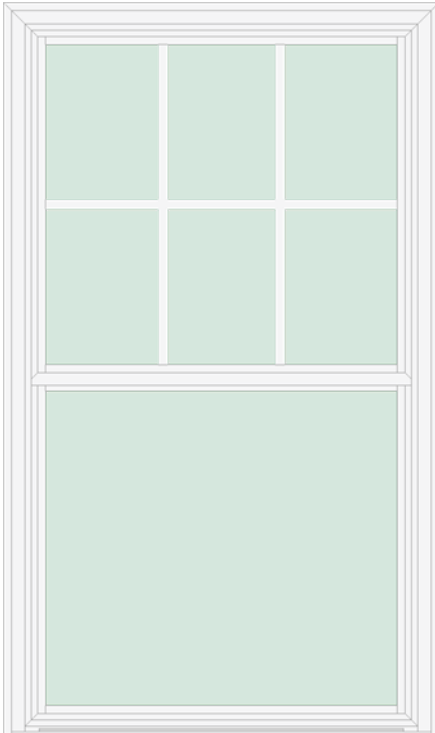

OUTSIDE VIEW

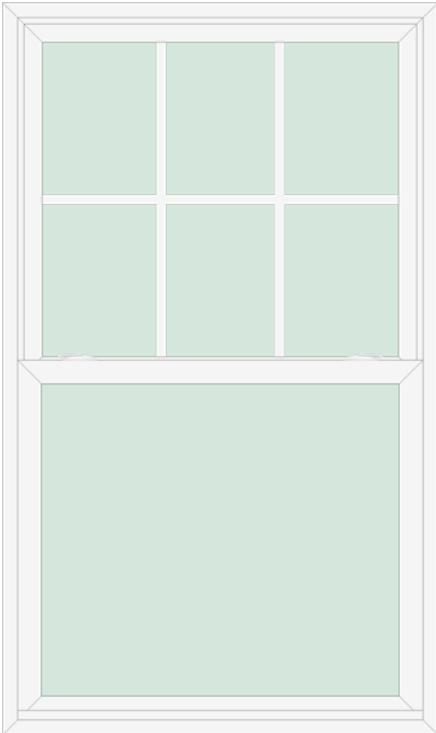

INSIDE VIEW

SIZING

Opening Width Range: 34 3/4" to 35"
Opening Height Range: 58 1/4" to 58 1/2"
Window Size: 34 1/2" x 58"
United Inches: 93
Egress Size: 29 1/2" x 21 27/32"
Egress Square Foot: 4.4812
Egress Meets Criteria: No
Top Sash Size: 30 1/2" x 27 9/16"
Top Glass Size: 28 11/16" x 25 13/16" x 3/4"
Top Glass Viewable Size: 27 11/16" x 24 13/16"
Bottom Sash Size: 31 1/2" x 28 9/16"
Bottom Glass Size: 28 11/16" x 25 13/16" x 3/4"
Bottom Glass Viewable: 27 11/16" x 24 13/16"
Size:
Full Screen: 30 15/16" x 55 5/16"
Screen Mull Location: 27"

Structural

Air:
0.05 cfm/ft² @ 1.57 psf
ASTM E 283

Water:
7.52 psf
ASTM E 547

Structural:
LC-PG50 141mph
AAMA/WDMA/CSA 101/IS.2/A440-08 and 11
DP 50

ENERGY

ENERGY PERFORMANCE RATINGS
U-Factor (U.S./I-P) Solar Heat Gain Coefficient

0.27 0.27

ADDITIONAL PERFORMANCE RATINGS
Visible Transmittance Condensation Resistance

0.50 60.00

Air Infiltration (cfm/ft²)

<= 0.05

STC: 25; OITC: 22; Acoustic Test Report: f2964.01-113-11



877.389.0835
2150 State Route 39
Sugarcreek, OH 44681

QUOTE INFORMATION

Job: 780 Euclaire
Tag: 2nd Floor North
Order #12104271-8
Qty: 1

DETAILS

Endure Window - EN600 Series

601 - Double Hung
White
Exact Size: 34 1/2" x 58"
Compound Tension Balance System
Snap-In Frame Sash Stops
Double Profile DA Locks
White Vent Locks
White Hardware
INNERGY Thermal Sash Reinforcement
Extruded Full Screen (White) with BetterVue Screen Mesh
No Screen Mullion

Top Glass:

ComforTech DLA
Single Strength Glass
3/4" IG Thickness
Colonial Flat Grid - 2V x 1H
White Grids

Bottom Glass:

ComforTech DLA
Single Strength Glass
3/4" IG Thickness
Graphite Foam Insulation
Sill Extender


Sell Price: \$346.00

Installation Instructions




YOUR PROFESSIONAL-CLASS PRODUCT

Endure EN600 Series 601 - Double Hung

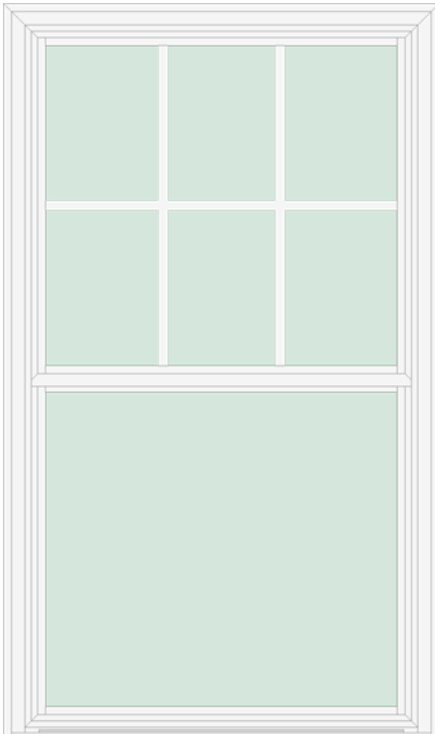

OUTSIDE VIEW

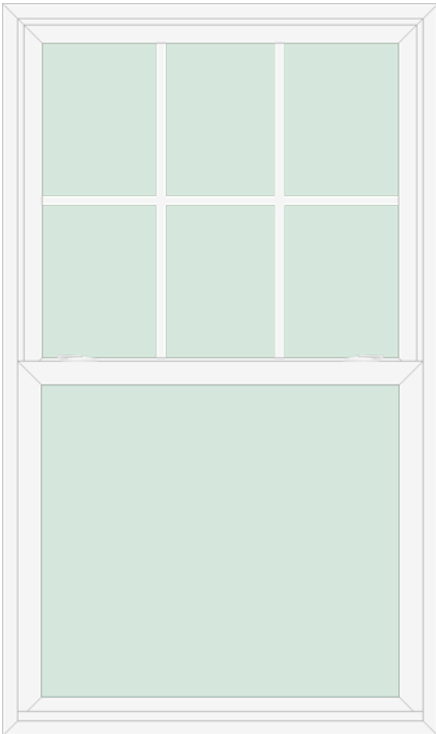

INSIDE VIEW

SIZING

Opening Width Range: 34 3/4" to 35"
Opening Height Range: 58 1/4" to 58 1/2"
Window Size: 34 1/2" x 58"
United Inches: 93
Egress Size: 29 1/2" x 21 27/32"
Egress Square Foot: 4.4812
Egress Meets Criteria: No
Top Sash Size: 30 1/2" x 27 9/16"
Top Glass Size: 28 11/16" x 25 13/16" x 3/4"
Top Glass Viewable Size: 27 11/16" x 24 13/16"
Bottom Sash Size: 31 1/2" x 28 9/16"
Bottom Glass Size: 28 11/16" x 25 13/16" x 3/4"
Bottom Glass Viewable: 27 11/16" x 24 13/16"
Size:
Full Screen: 30 15/16" x 55 5/16"
Screen Mull Location: 27"

Structural

Air:
0.05 cfm/ft² @ 1.57 psf
ASTM E 283
Water:
7.52 psf
ASTM E 547
Structural:
LC-PG50 141mph
AAMA/WDMA/CSA 101/15.2/A440-08 and 11
DP 50

ENERGY

ENERGY PERFORMANCE RATINGS
U-Factor (U.S./I-P) Solar Heat Gain Coefficient

0.27 0.27

ADDITIONAL PERFORMANCE RATINGS
Visible Transmittance Condensation Resistance

0.50 60.00

Air Infiltration (cfm/ft²)

<= 0.05

STC: 25; OITC: 22; Acoustic Test Report: f2964.01-113-11



877.389.0835
2150 State Route 39
Sugarcreek, OH 44681

QUOTE INFORMATION

Job: 780 Euclaire
Tag: 2nd Floor East
Order #12104271-9
Qty: 1

DETAILS

Endure Window - EN600 Series

601 - Double Hung
White
Exact Size: 34 1/2" x 58"
Compound Tension Balance System
Snap-In Frame Sash Stops
Double Profile DA Locks
White Vent Locks
White Hardware
INNERGY Thermal Sash Reinforcement
Extruded Full Screen (White) with BetterVue Screen Mesh
No Screen Mullion

Top Glass:

ComforTech DLA
Single Strength Glass
3/4" IG Thickness
Colonial Flat Grid - 2V x 1H
White Grids

Bottom Glass:

ComforTech DLA
Single Strength Glass
3/4" IG Thickness
Graphite Foam Insulation
Sill Extender


Sell Price: \$346.00

Installation Instructions




YOUR PROFESSIONAL-CLASS PRODUCT

Endure EN600 Series 602 - 2-Lite Slider

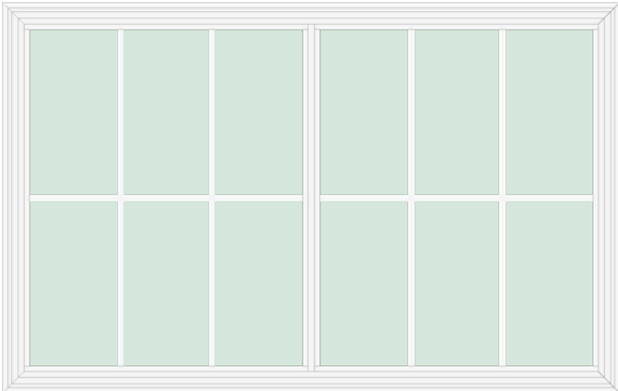

OUTSIDE VIEW

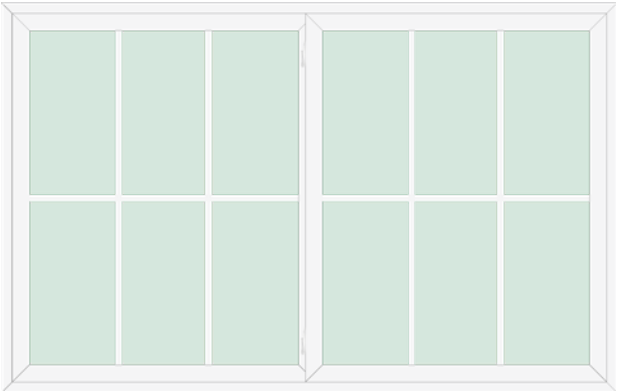

INSIDE VIEW

SIZING

Opening Width Range: 72 1/4" to 72 1/2"
Opening Height Range: 45 3/4" to 46"
Window Size: 72" x 45 1/2"
United Inches: 118
Egress Size: 31" x 40 1/16"
Egress Square Foot: 8.6246
Egress Meets Criteria: Yes
Left Sash Size: 34 3/8" x 41 1/8"
Left Glass Size: 32 5/8" x 39 3/8" x 3/4"
Left Glass Viewable Size: 31 5/8" x 38 3/8"
Right Sash Size: 34 3/8" x 41 1/8"
Right Glass Size: 32 5/8" x 39 3/8" x 3/4"
Right Glass Viewable Size: 31 5/8" x 38 3/8"
Full Screen: 68 3/16" x 41 7/8"
Screen Mull Location: 34 1/16"

Structural

N/A

Installation Instructions



ENERGY

ENERGY PERFORMANCE RATINGS

U-Factor (U.S./I-P) Solar Heat Gain Coefficient

0.27 0.25

ADDITIONAL PERFORMANCE RATINGS

Visible Transmittance Condensation Resistance

0.47 61.00
Air Infiltration (cfm/ft2)
≤ 0.07



877.389.0835
2150 State Route 39
Sugarcreek, OH 44681

QUOTE INFORMATION

Job: 780 Euclaire
Tag: 2nd Floor East Opt 1
Order #12104271-10
Qty: 1

DETAILS

Endure Window - EN600 Series

602 - 2-Lite Slider
White
Exact Size: 72" x 45 1/2"
Double Profile DA Passive Locks
White Vent Locks
White Hardware
1 Vent Lock
Left Interior Sash (Outside Looking In)
Operation: Left to Right (Outside Looking In)
INNERGY Thermal Sash Reinforcement
Extruded Full Screen (White) with BetterVue Screen Mesh
With Screen Mullion
Graphite Foam Insulation
Integral Nail Fin
ComforTech DLA
Single Strength Glass
3/4" IG Thickness
Colonial Flat Grid - 2V x 1H
White Grids

Sell Price: \$498.06

YOUR PROFESSIONAL-CLASS PRODUCT

Endure EN600 Series 601 - Double Hung



877.389.0835
2150 State Route 39
Sugar Creek, OH 44681

QUOTE INFORMATION

Job: 780 Euclaire
Tag: 2nd Floor South
Order #12104271-11
Qty: 1

DETAILS

Endure Window - EN600 Series
601 - Double Hung
White
Exact Size: 34 1/2" x 45 1/2"
Compound Tension Balance System
Snap-In Frame Sash Stops
Double Profile DA Locks
White Vent Locks
White Hardware
INNERGY Thermal Sash Reinforcement
Extruded Full Screen (White) with BetterVue Screen Mesh
No Screen Mullion
Top Glass:
ComforTech DLA
Single Strength Glass
3/4" IG Thickness
Colonial Flat Grid - 2V x 1H
White Grids
Bottom Glass:
ComforTech DLA
Single Strength Glass
3/4" IG Thickness
Graphite Foam Insulation
Sill Extender

Sell Price: \$287.47

Installation Instructions




OUTSIDE VIEW

INSIDE VIEW


SIZING	Structural	ENERGY
Opening Width Range: 34 3/4" to 35"	Air: 0.05 cfm/ft ² @ 1.57 psf ASTM E 283	ENERGY PERFORMANCE RATINGS U-Factor (U.S./I-P) Solar Heat Gain Coefficient
Opening Height Range: 45 3/4" to 46"	Water: 7.52 psf ASTM E 547	0.27 0.27
Window Size: 34 1/2" x 45 1/2"	Structural: LC-PG50 141mph AAMA/WDMA/CSA 101/11.5.2/A440-08 and 11 DP 50	ADDITIONAL PERFORMANCE RATINGS Visible Transmittance Condensation Resistance
Unit Inches: 81		0.50 60.00
Egress Size: 29 1/2" x 15 11/32"		Air Infiltration (cfm/ft ²)
Egress Square Foot: 3.1496		<= 0.05
Egress Meets Criteria: No		STC: 25; OITC: 22; Acoustic Test Report: f2964.01-113-11
Top Sash Size: 30 1/2" x 21 5/16"		
Top Glass Size: 28 11/16" x 19 9/16" x 3/4"		
Top Glass Viewable Size: 27 11/16" x 18 9/16"		
Bottom Sash Size: 31 1/2" x 22 5/16"		
Bottom Glass Size: 28 11/16" x 19 9/16" x 3/4"		
Bottom Glass Viewable Size: 27 11/16" x 18 9/16"		
Size:		
Full Screen: 30 15/16" x 42 13/16"		
Screen Mull Location: 20 3/4"		

YOUR PROFESSIONAL-CLASS PRODUCT

Endure EN600 Series 601 - Double Hung

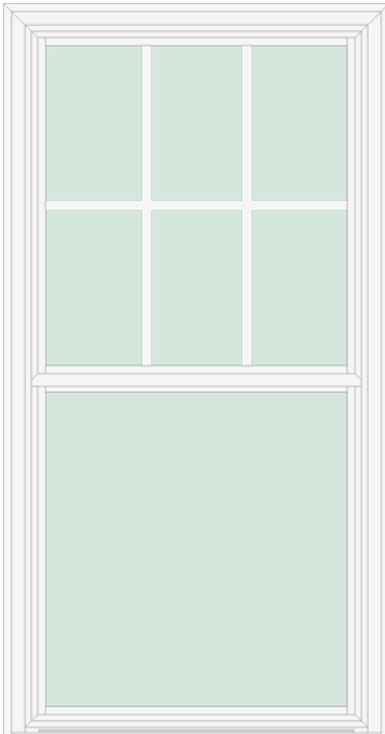

OUTSIDE VIEW

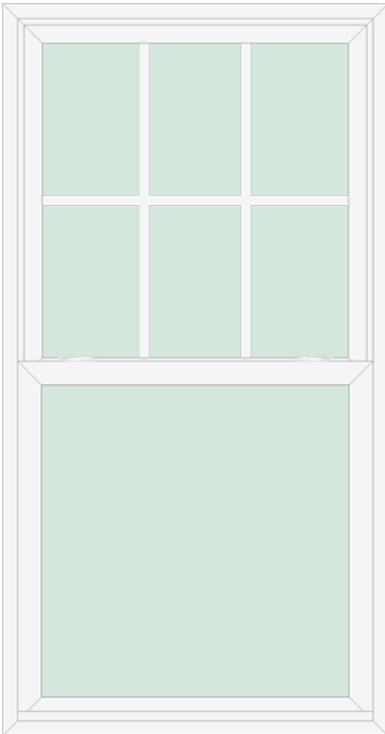

INSIDE VIEW

SIZING

Opening Width Range: 30 3/4" to 31"
Opening Height Range: 58 1/4" to 58 1/2"
Window Size: 30 1/2" x 58"
Unit Inches: 89
Egress Size: 25 1/2" x 21 27/32"
Egress Square Foot: 3.8735
Egress Meets Criteria: No
Top Sash Size: 26 1/2" x 27 9/16"
Top Glass Size: 24 11/16" x 25 13/16" x 3/4"
Top Glass Viewable Size: 23 11/16" x 24 13/16"
Bottom Sash Size: 27 1/2" x 28 9/16"
Bottom Glass Size: 24 11/16" x 25 13/16" x 3/4"
Bottom Glass Viewable: 23 11/16" x 24 13/16"
Size:
Full Screen: 26 15/16" x 55 5/16"
Screen Mull Location: 27"

Structural

Product: Vinyl Double Hung
Cert #: 462-H-001.01
Class: LC-PG50
Max Test Size: 44" x 75"
Test Std: AAMA/WDMA/CSA
101/1.S.2/A440-11



ENERGY

ENERGY PERFORMANCE RATINGS
U-Factor (U.S./I-P) Solar Heat Gain Coefficient

0.27 0.27

ADDITIONAL PERFORMANCE RATINGS
Visible Transmittance Condensation Resistance

0.49 59.00
Air Infiltration (cfm/ft2)
<= 0.05

STC: 27; OITC: 24; Acoustic Test Report: f2964.01-113-11



877.389.0835
2150 State Route 39
Sugarcreek, OH 44681

QUOTE INFORMATION

Job: 780 Euclaire
Tag: 2nd Floor South
Order #12104271-12
Qty: 1

DETAILS

Endure Window - EN600 Series

601 - Double Hung
White
Exact Size: 30 1/2" x 58"
Compound Tension Balance System
Snap-In Frame Sash Stops
Double Profile DA Locks
White Vent Locks
White Hardware
INNERGY Thermal Sash Reinforcement
Extruded Full Screen (White) with BetterVue Screen Mesh
No Screen Mullion
Top Glass:
Comfortech DLA
Double Strength Glass (Tempered)
3/4" IG Thickness
Colonial Flat Grid - 2V x 1H
White Grids
Bottom Glass:
Comfortech DLA
Double Strength Glass (Tempered)
3/4" IG Thickness
Graphite Foam Insulation
Sill Extender

Sell Price: \$515.85

INFORMATION AND WARNINGS


Tempered glass requires additional lead time.

Installation Instructions




YOUR PROFESSIONAL-CLASS PRODUCT

Endure EN600 Series 601 - Double Hung

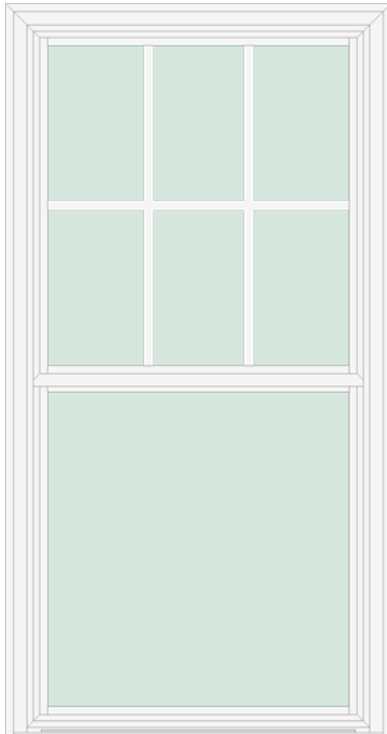

OUTSIDE VIEW

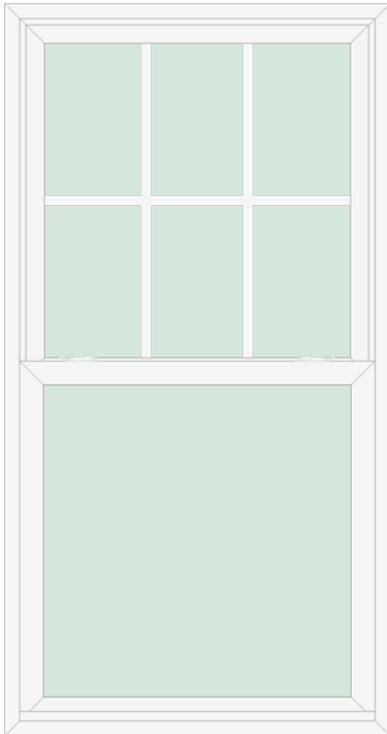

INSIDE VIEW



877.389.0835
2150 State Route 39
Sugarcreek, OH 44681

QUOTE INFORMATION

Job: 780 Euclaire
Tag: 2nd Floor South
Order #12104271-13
Qty: 1

DETAILS

Endure Window - EN600 Series

601 - Double Hung

White

Exact Size: 30 1/2" x 58"

Compound Tension Balance System

Snap-In Frame Sash Stops

Double Profile DA Locks

White Vent Locks

White Hardware

INNERGY Thermal Sash Reinforcement

Extruded Full Screen (White) with BetterVue Screen Mesh

No Screen Mullion

Top Glass:

Comfortech DLA

Single Strength Glass

3/4" IG Thickness

Colonial Flat Grid - 2V x 1H

White Grids

Bottom Glass:

Comfortech DLA

Single Strength Glass

3/4" IG Thickness

Graphite Foam Insulation

Sill Extender

Sell Price: \$346.00

Tax - 7.5%: \$457.81

Total: \$6,561.89

SIZING

Opening Width Range: 30 3/4" to 31"
Opening Height Range: 58 1/4" to 58 1/2"
Window Size: 30 1/2" x 58"
United Inches: 89
Egress Size: 25 1/2" x 21 27/32"
Egress Square Foot: 3.8735
Egress Meets Criteria: No
Top Sash Size: 26 1/2" x 27 9/16"
Top Glass Size: 24 11/16" x 25 13/16" x 3/4"
Top Glass Viewable Size: 23 11/16" x 24 13/16"
Bottom Sash Size: 27 1/2" x 28 9/16"
Bottom Glass Size: 24 11/16" x 25 13/16" x 3/4"
Bottom Glass Viewable: 23 11/16" x 24 13/16"
Size:
Full Screen: 26 15/16" x 55 5/16"
Screen Mull Location: 27"

Structural

Air:
0.05 cfm/ft² @ 1.57 psf
ASTM E 283

Water:
7.52 psf
ASTM E 547

Structural:
LC-PG50 141mph
AAMA/WDMA/CSA 101/LS.2/A440-08 and 11
DP 50

ENERGY

ENERGY PERFORMANCE RATINGS
U-Factor (U.S./I-P) Solar Heat Gain Coefficient

0.27 0.27

ADDITIONAL PERFORMANCE RATINGS
Visible Transmittance Condensation Resistance

0.50 60.00
Air Infiltration (cfm/ft²)
≤ 0.05

STC: 25; OITC: 22; Acoustic Test Report: f2964.01-113-11

Installation Instructions

