



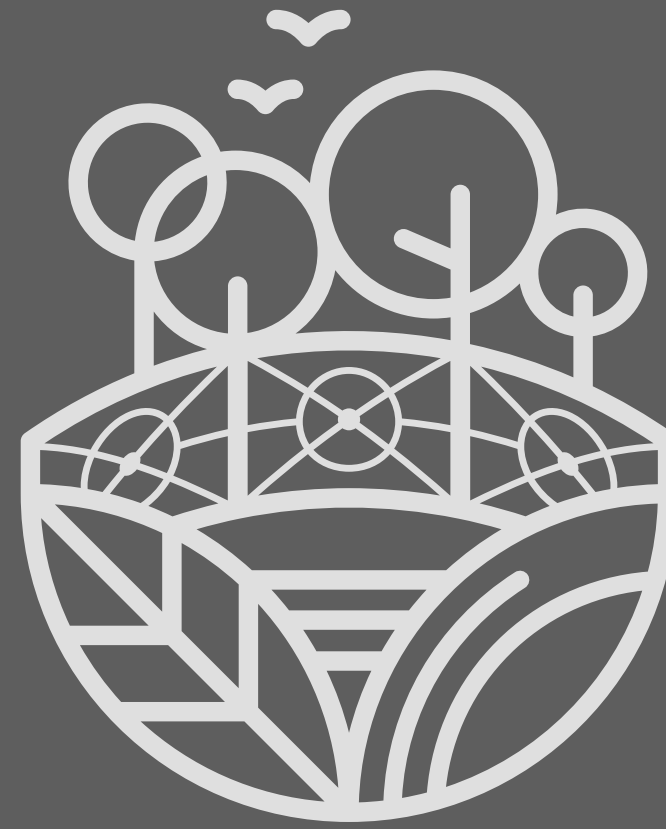

Year of the Parks

COMMONWEALTH WORKSHOP

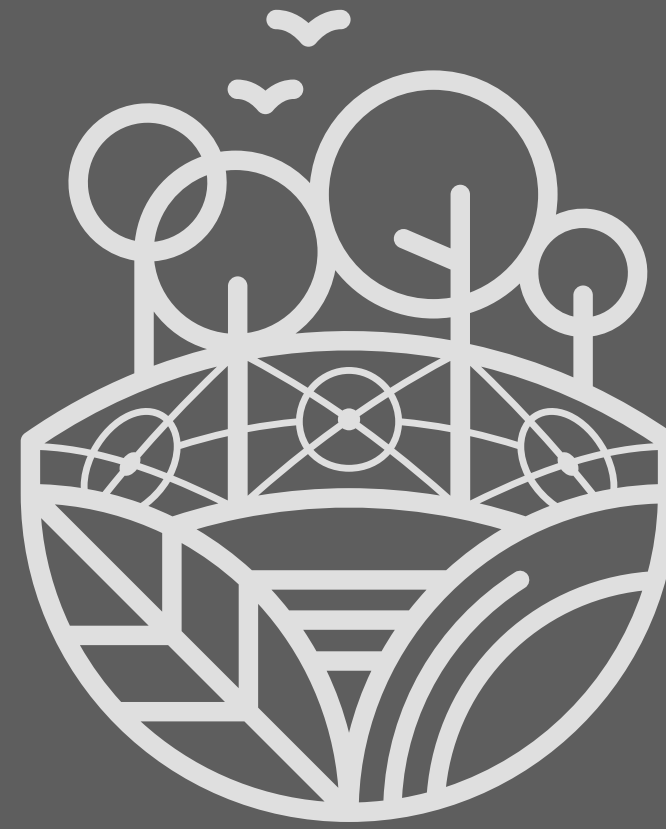

Year of the Parks

YEAR OF THE PARKS OVERVIEW



The Year of the Parks is a series of parks projects throughout Bexley that will radically transform our parks experiences and offerings, providing a canvas to nurture and grow community and to strengthen the connections within and around our neighborhoods.



HIGHLIGHT REEL



*Schneider
Splash Pad*



HIGHLIGHT REEL



*Natural Dog
Park*



HIGHLIGHT REEL



*Schneider Park
Trail*



HIGHLIGHT REEL



*Pedestrian/Bike
Bridge at
Astor*



HIGHLIGHT REEL



*Skate & Bike
Playground**



HIGHLIGHT REEL



*Natural Play
Area at Jeffrey*




HIGHLIGHT REEL



*Main Street
Reading Room*




HIGHLIGHT REEL

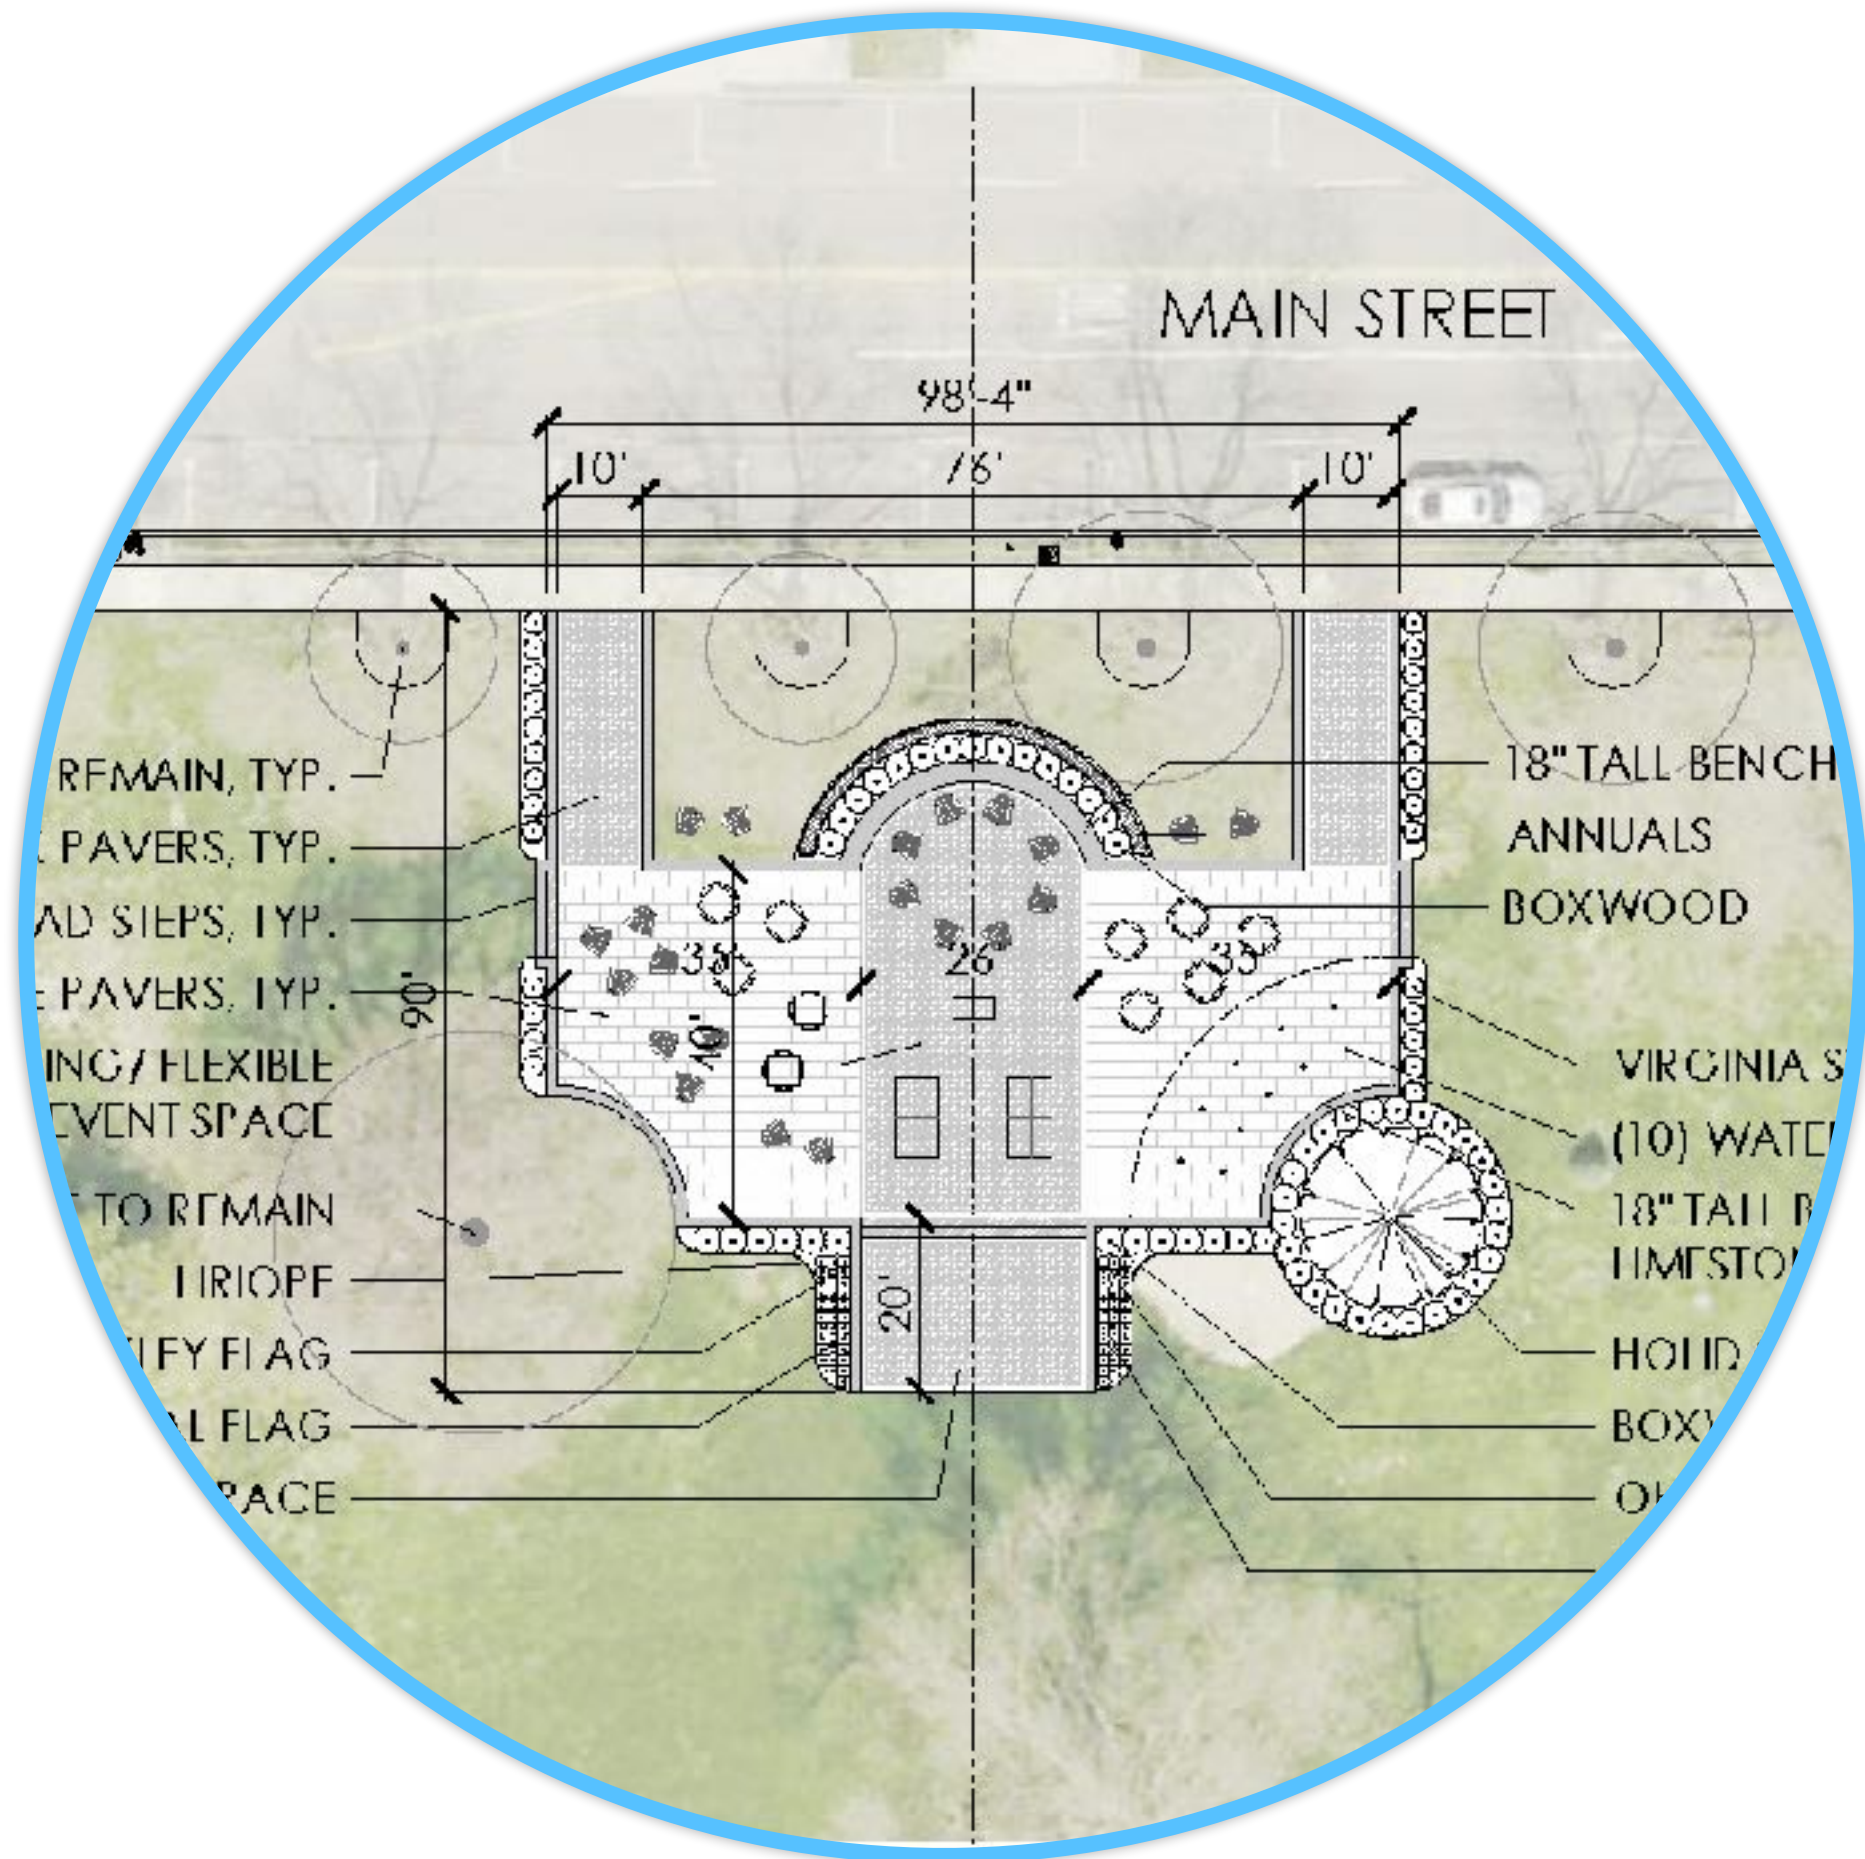

1876 Plaza



HIGHLIGHT REEL

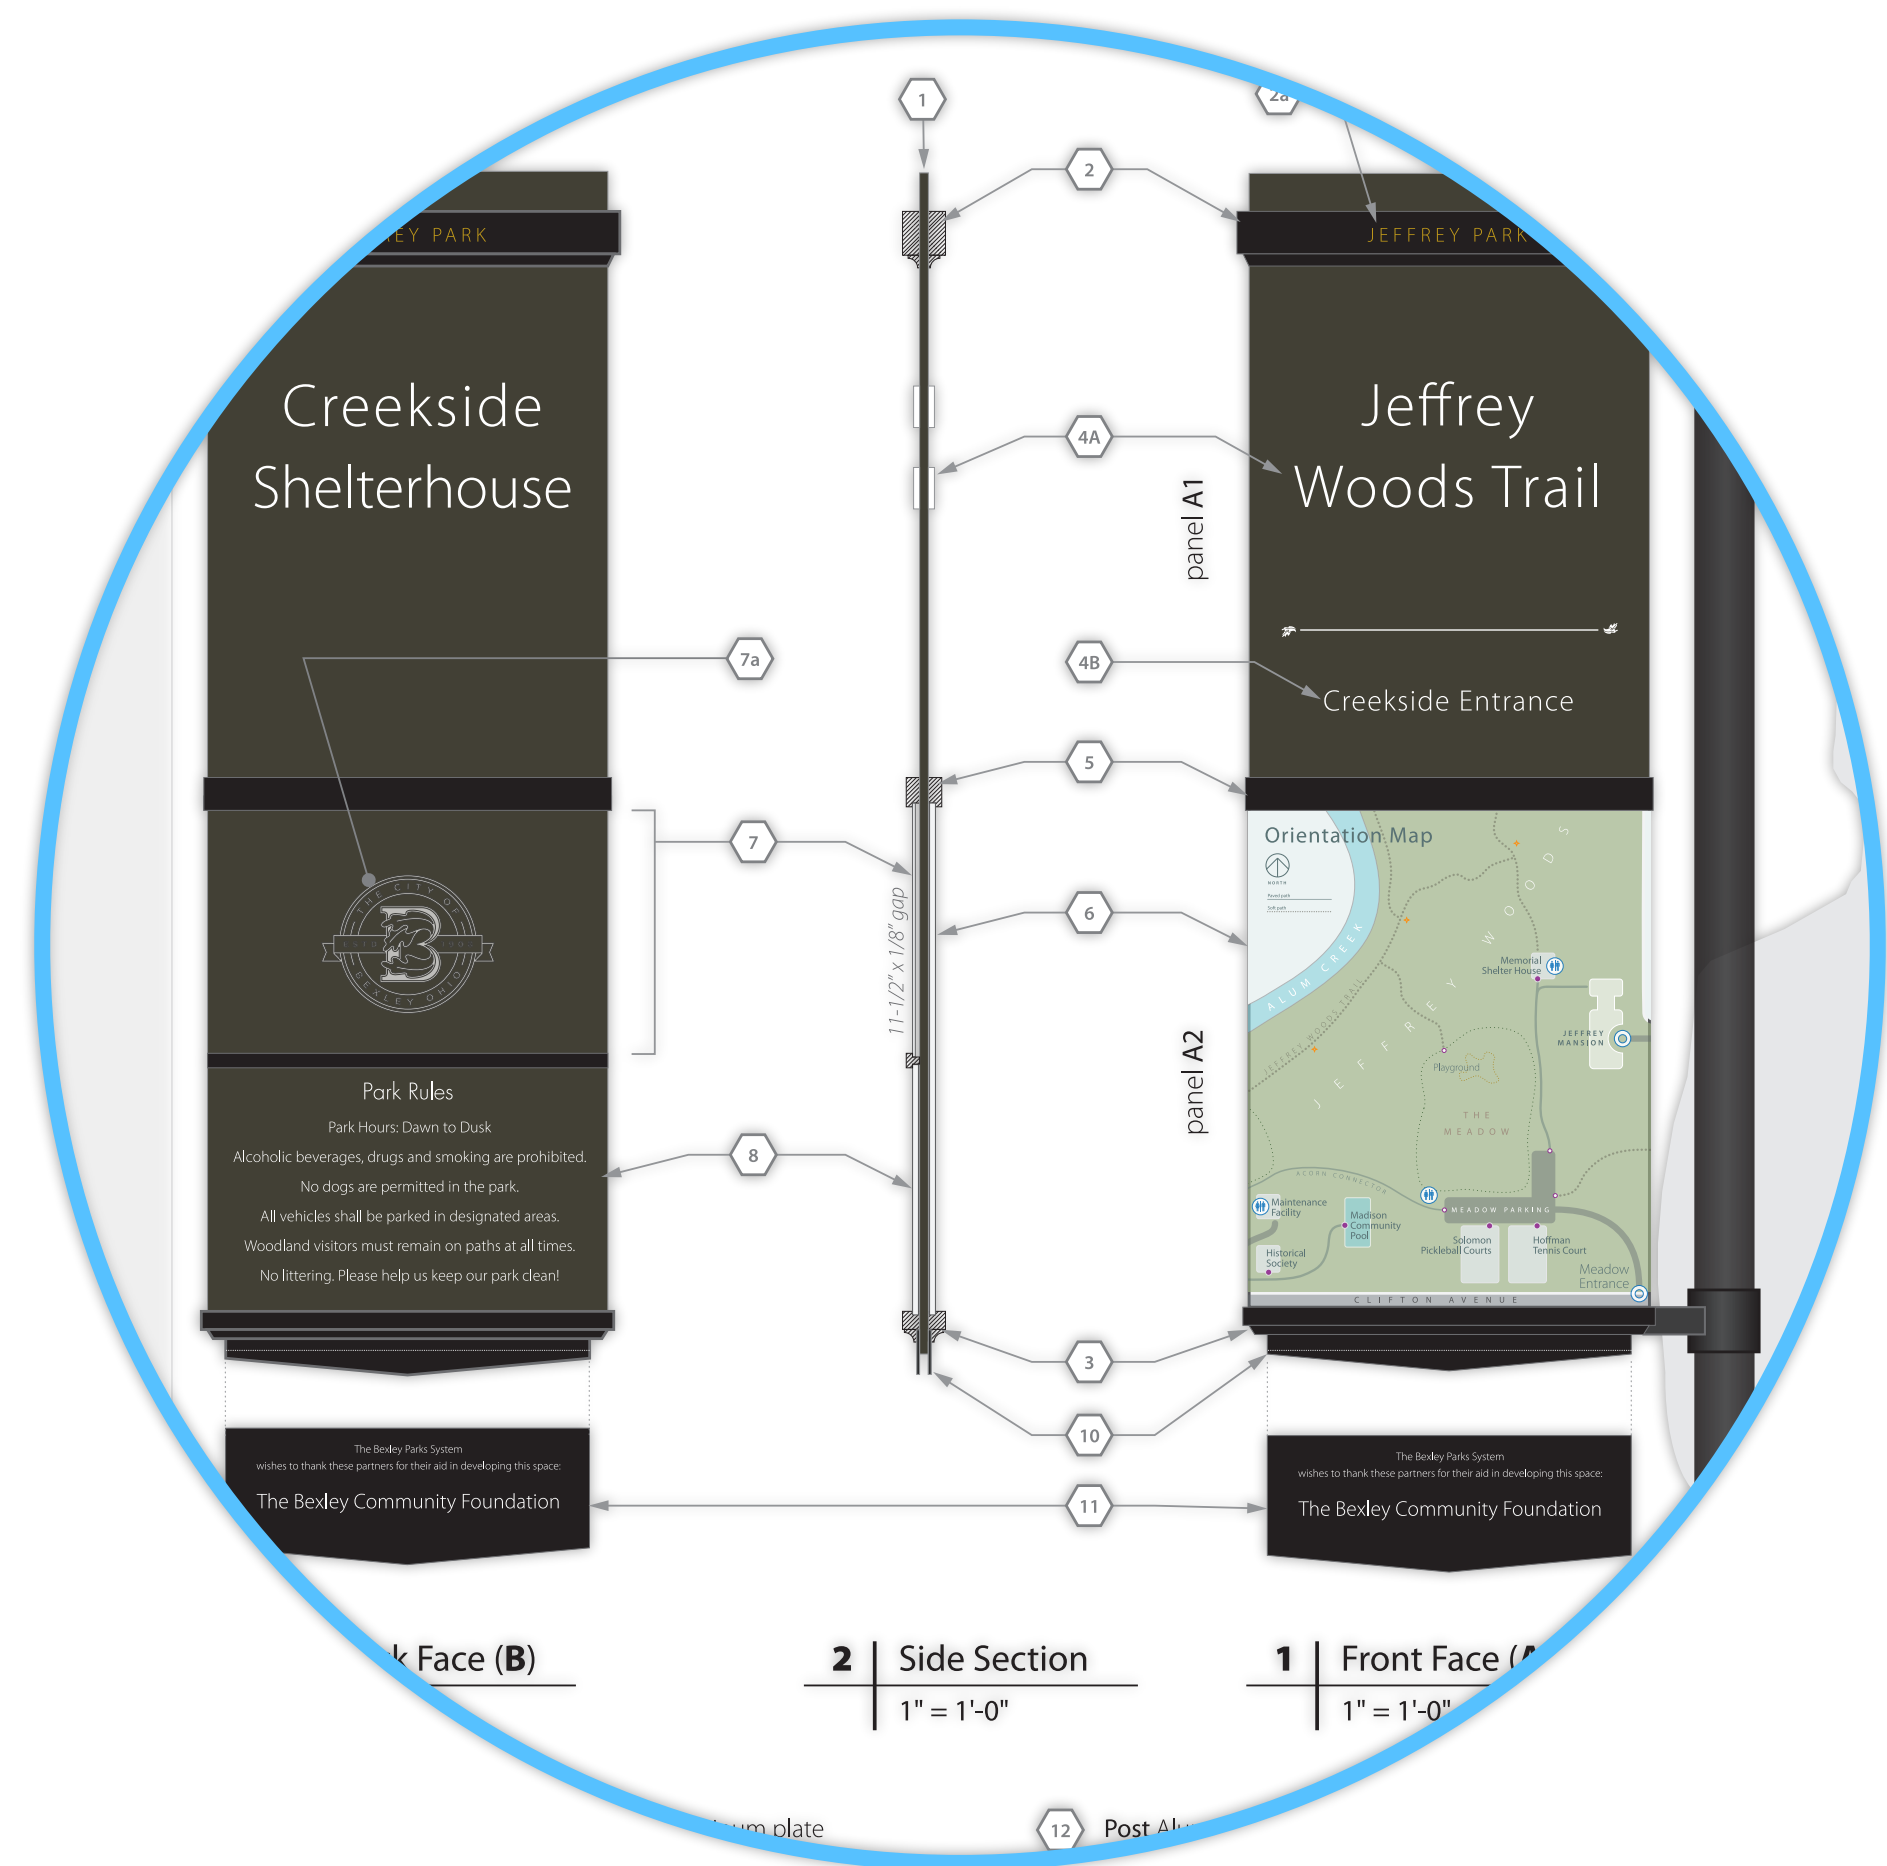

Park Signage



HIGHLIGHT REEL



Single Use Accessible Restroom S. Commonwealth Avenue Elevat

Scale: 1/4" = 1'-0"

*Commonwealth
Gateway*



HIGHLIGHT REEL



*Commonwealth
Pond & Arbor
Walk*



HIGHLIGHT REEL



*Commonwealth
Plaza*



Year of the Parks


COMMONWEALTH MASTER PLAN OVERVIEW





Year of the Parks

ATHLETIC FIELDS OVERVIEW

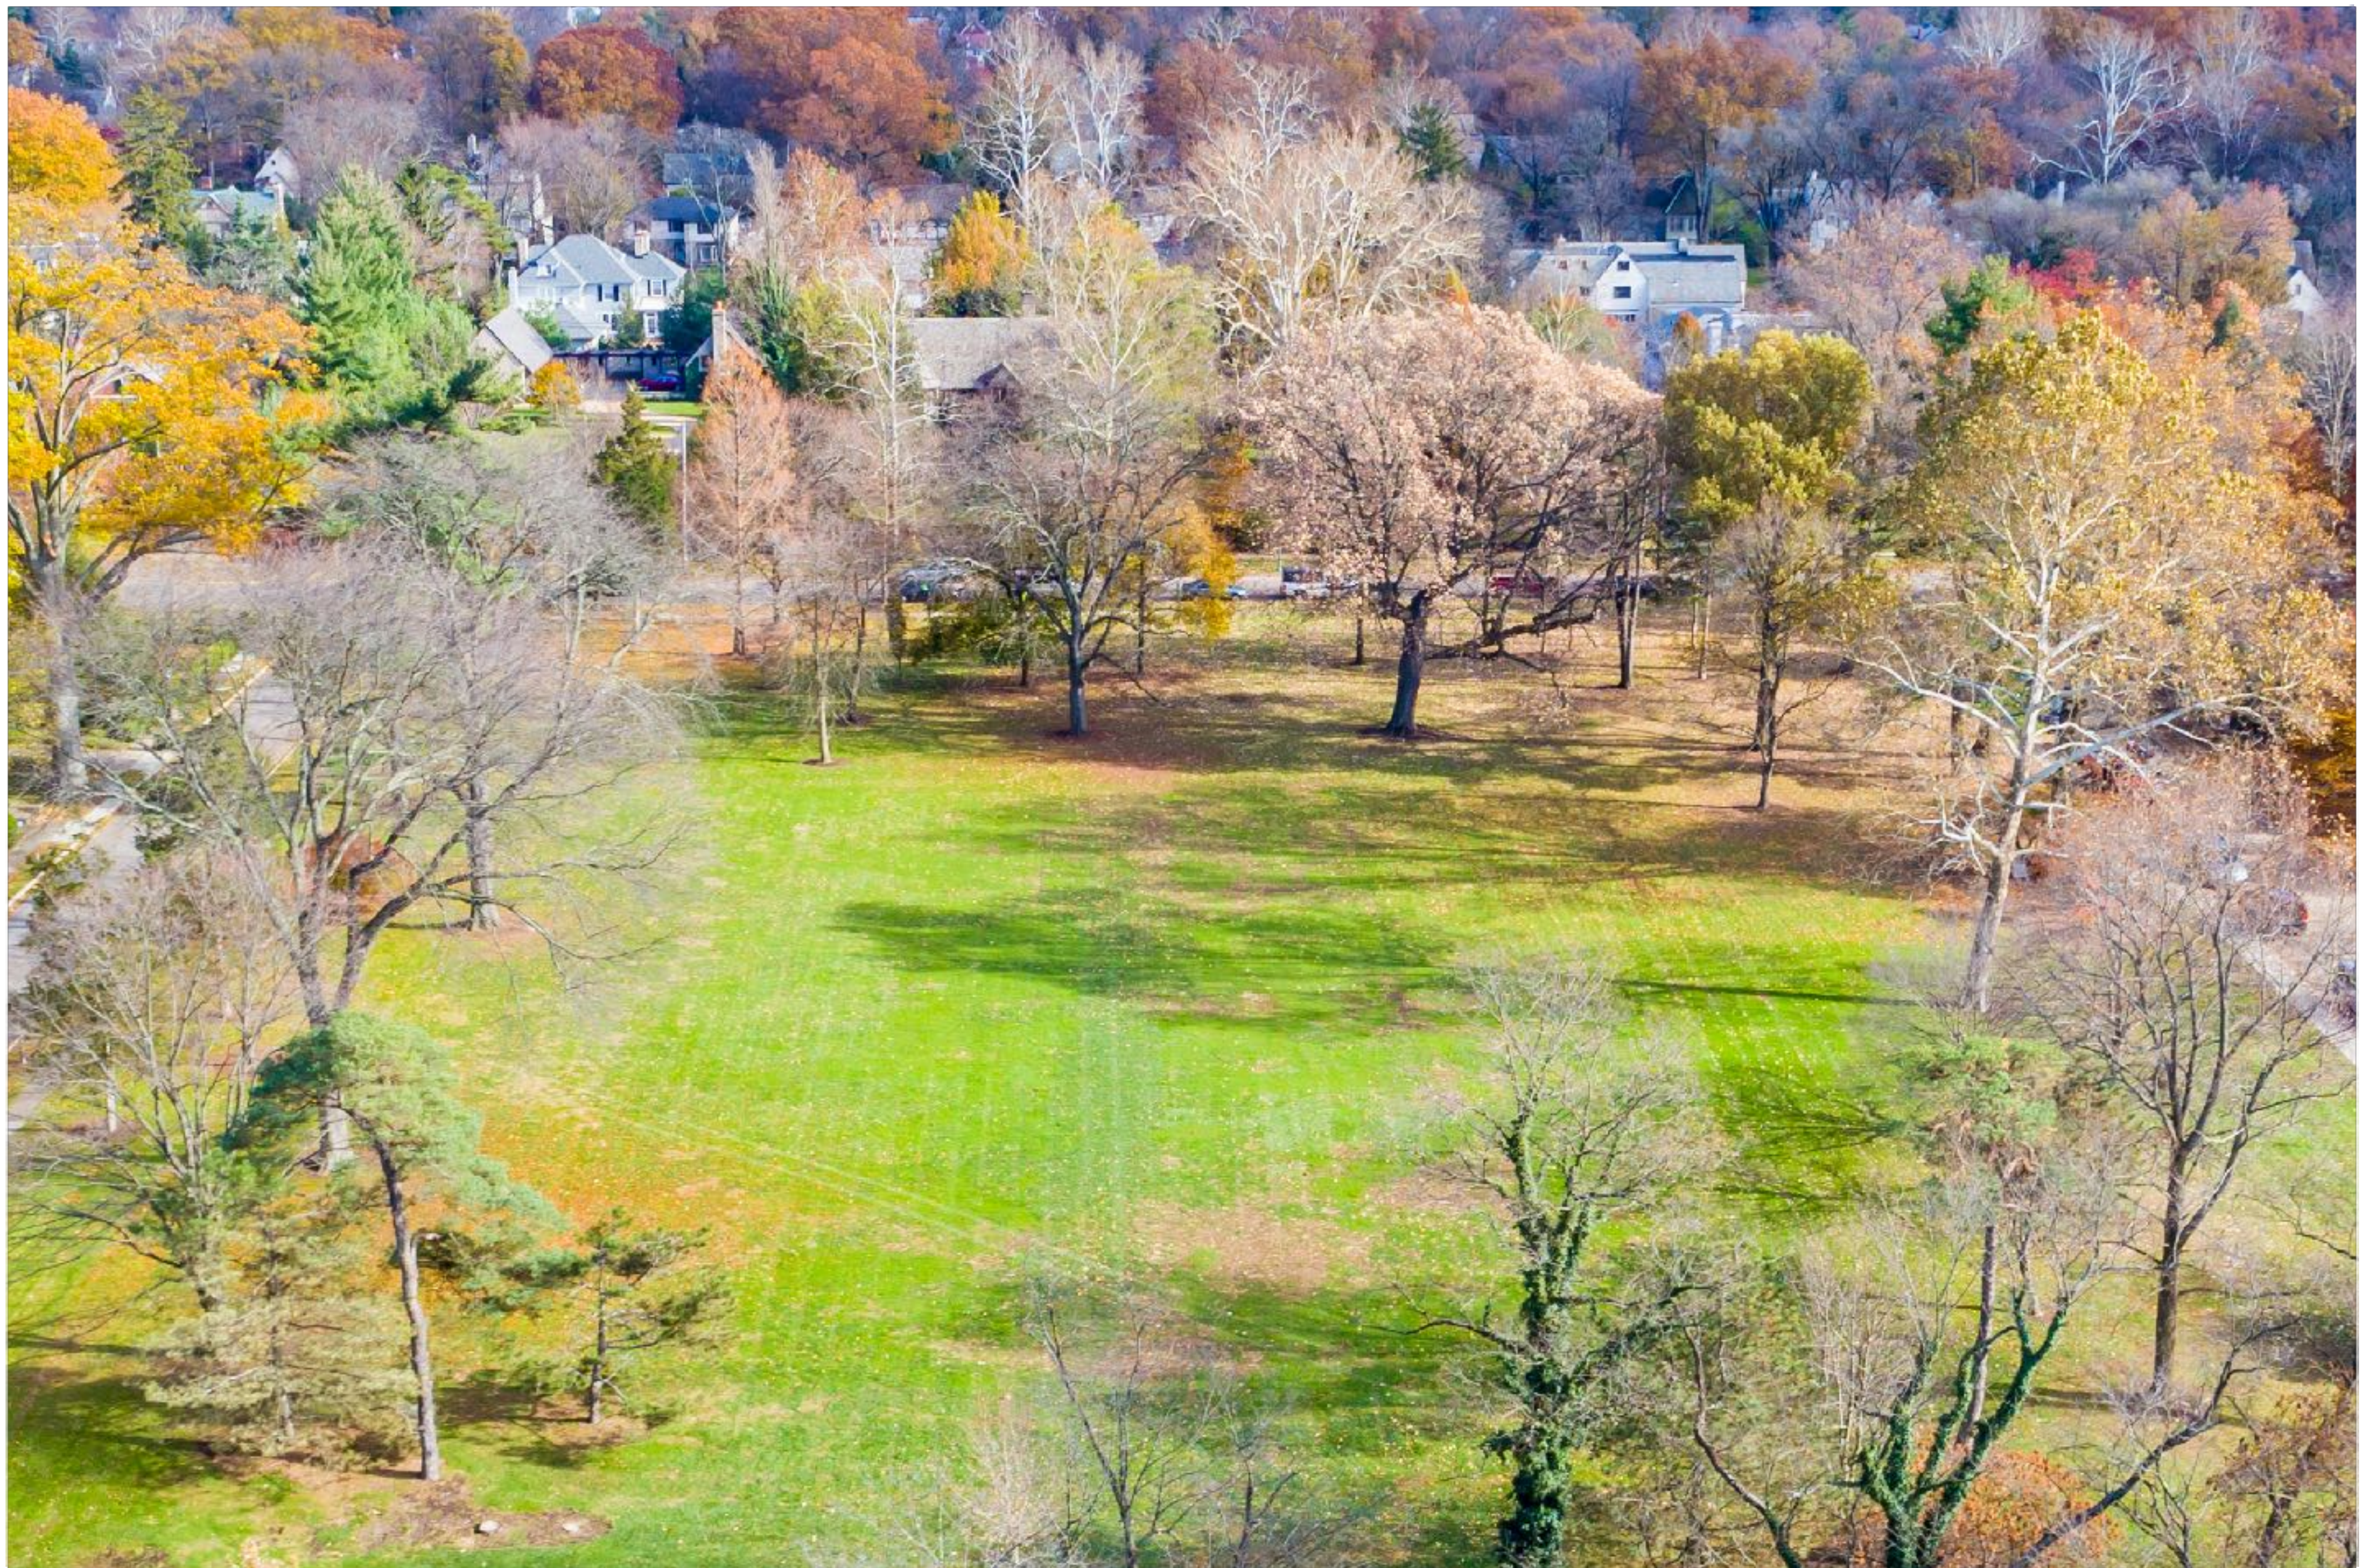








Year of the Parks

ARBORETUM WALK & BOTANICAL GARDENS

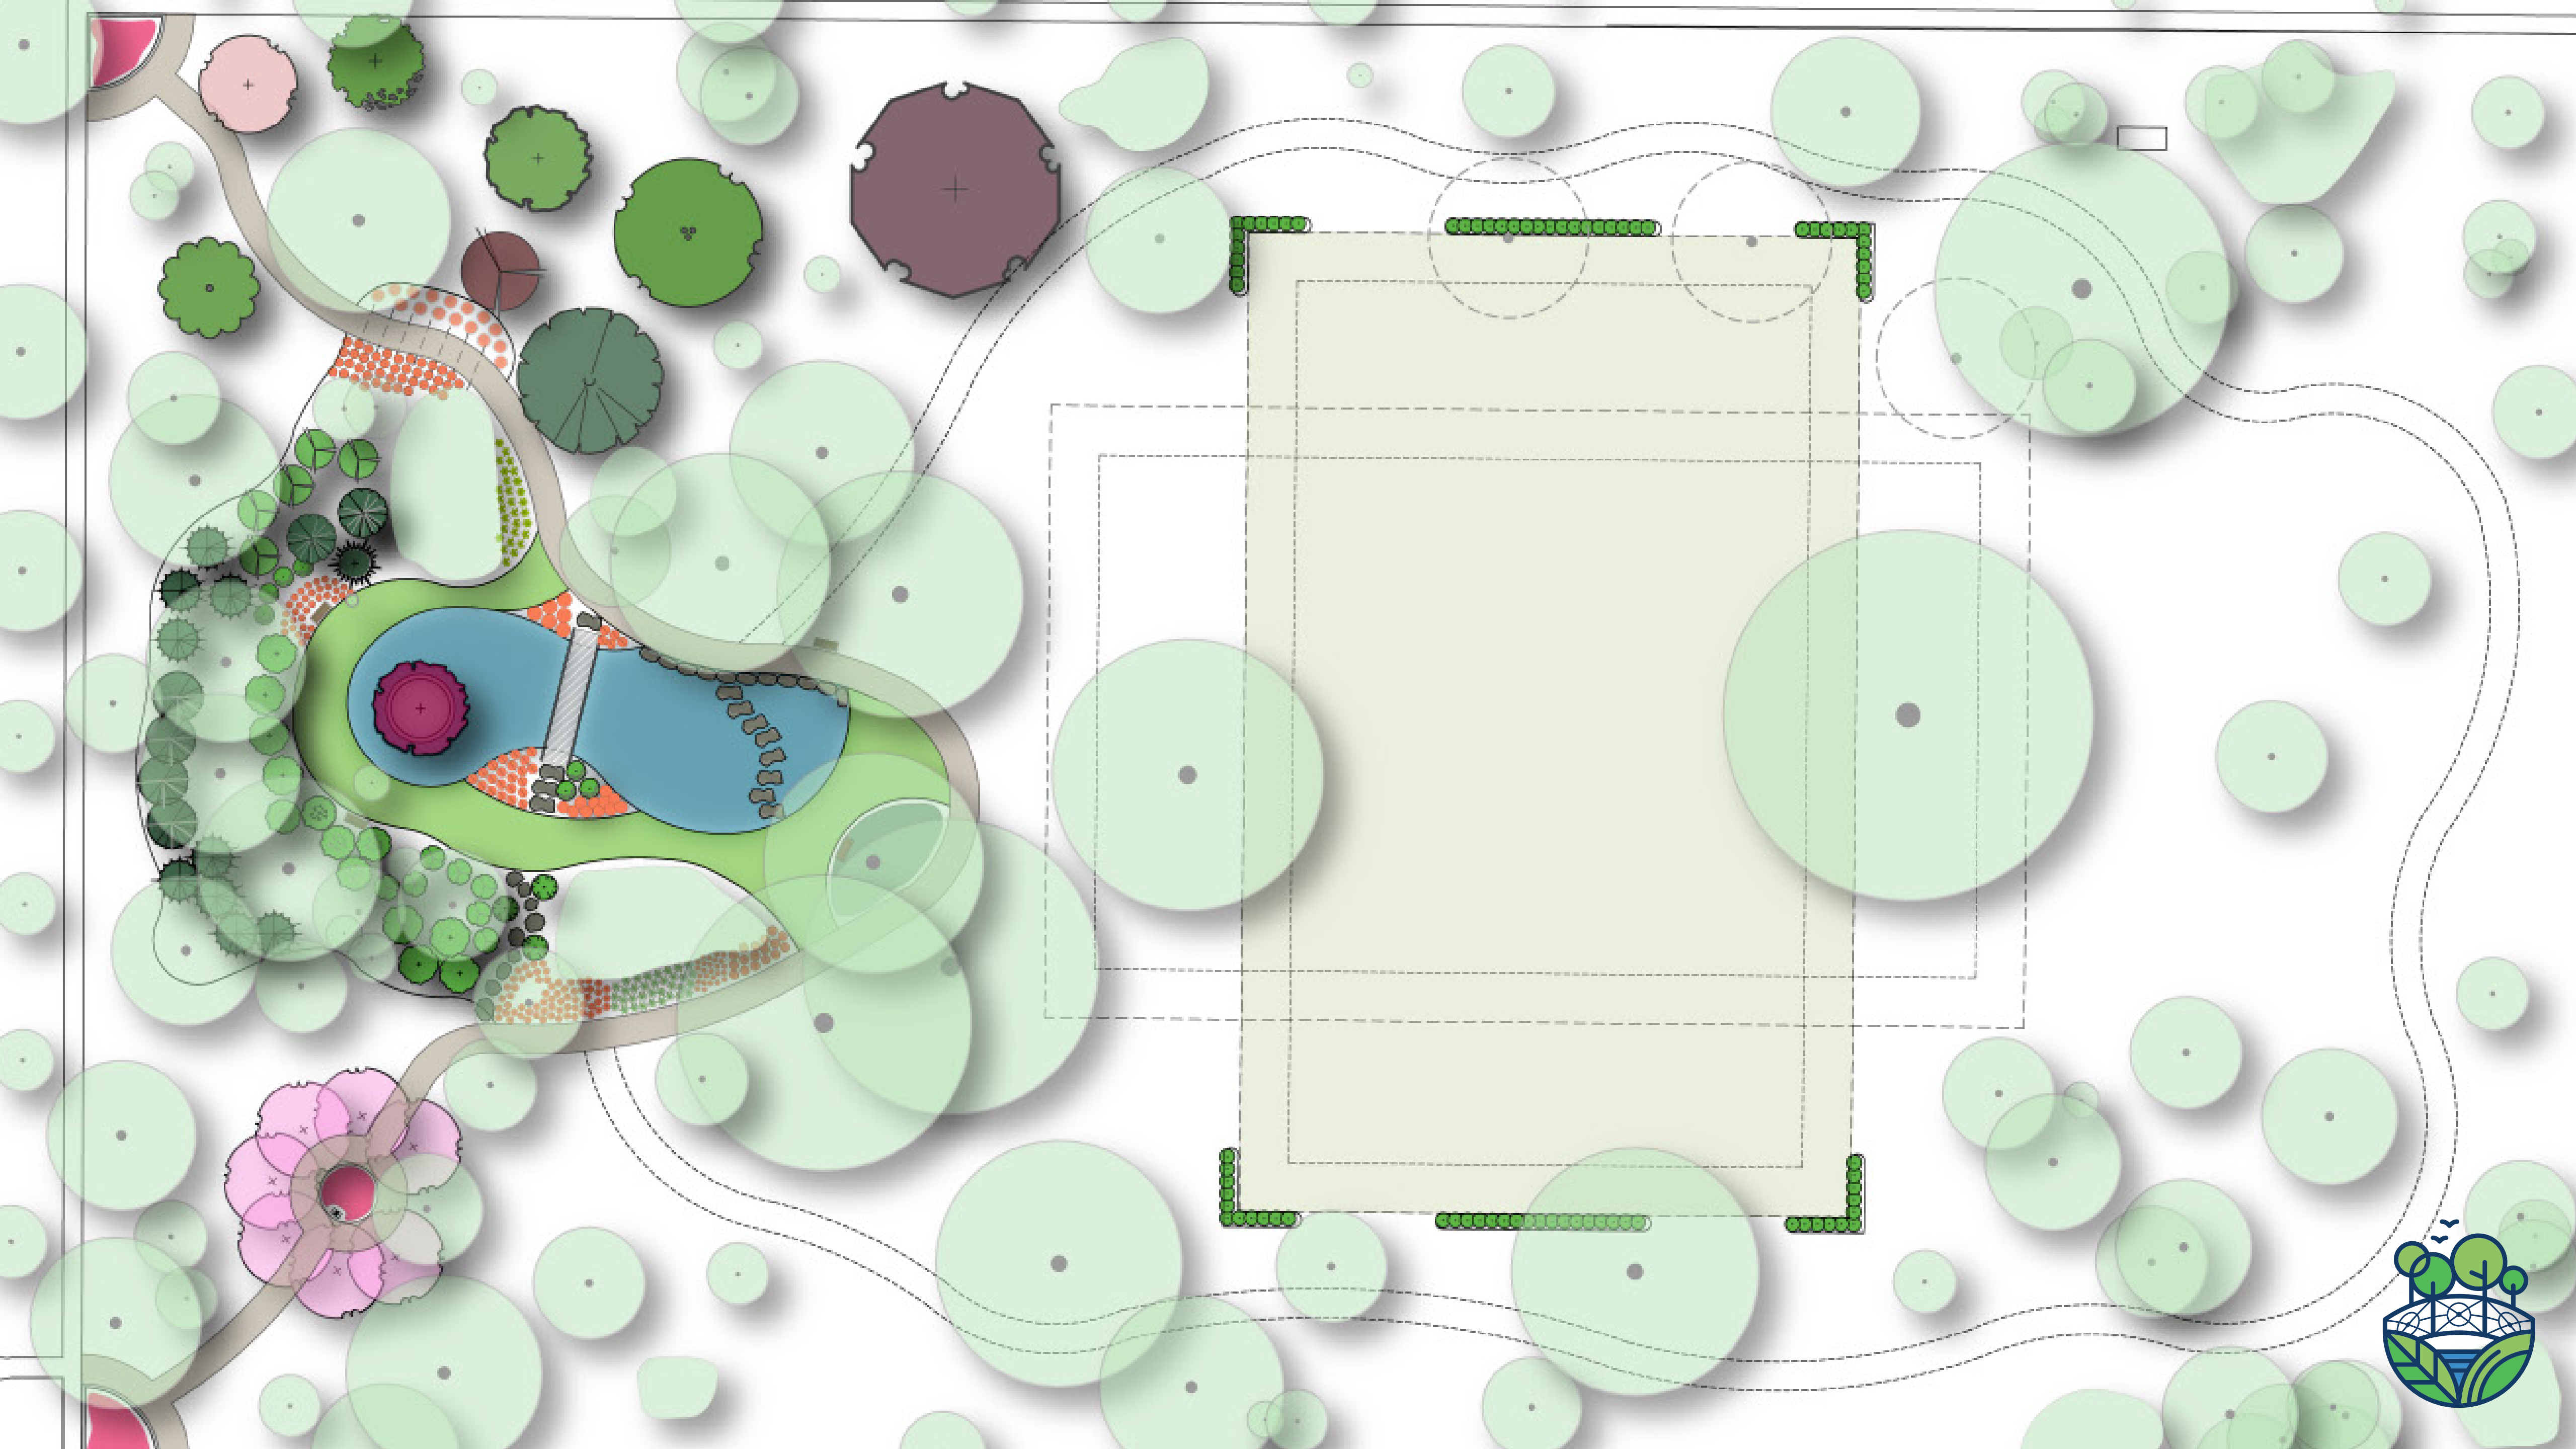





Year of the Parks

COLUMBIA GATEWAY







Year of the Parks

COLUMBIA PLAZA WORKSHOP



MARCH 6, 2023

MKSK JONES




0' 20' 40' 80' 🕒




COMMONWEALTH PARK PLAZA
SITE AERIAL

MKSK JONES

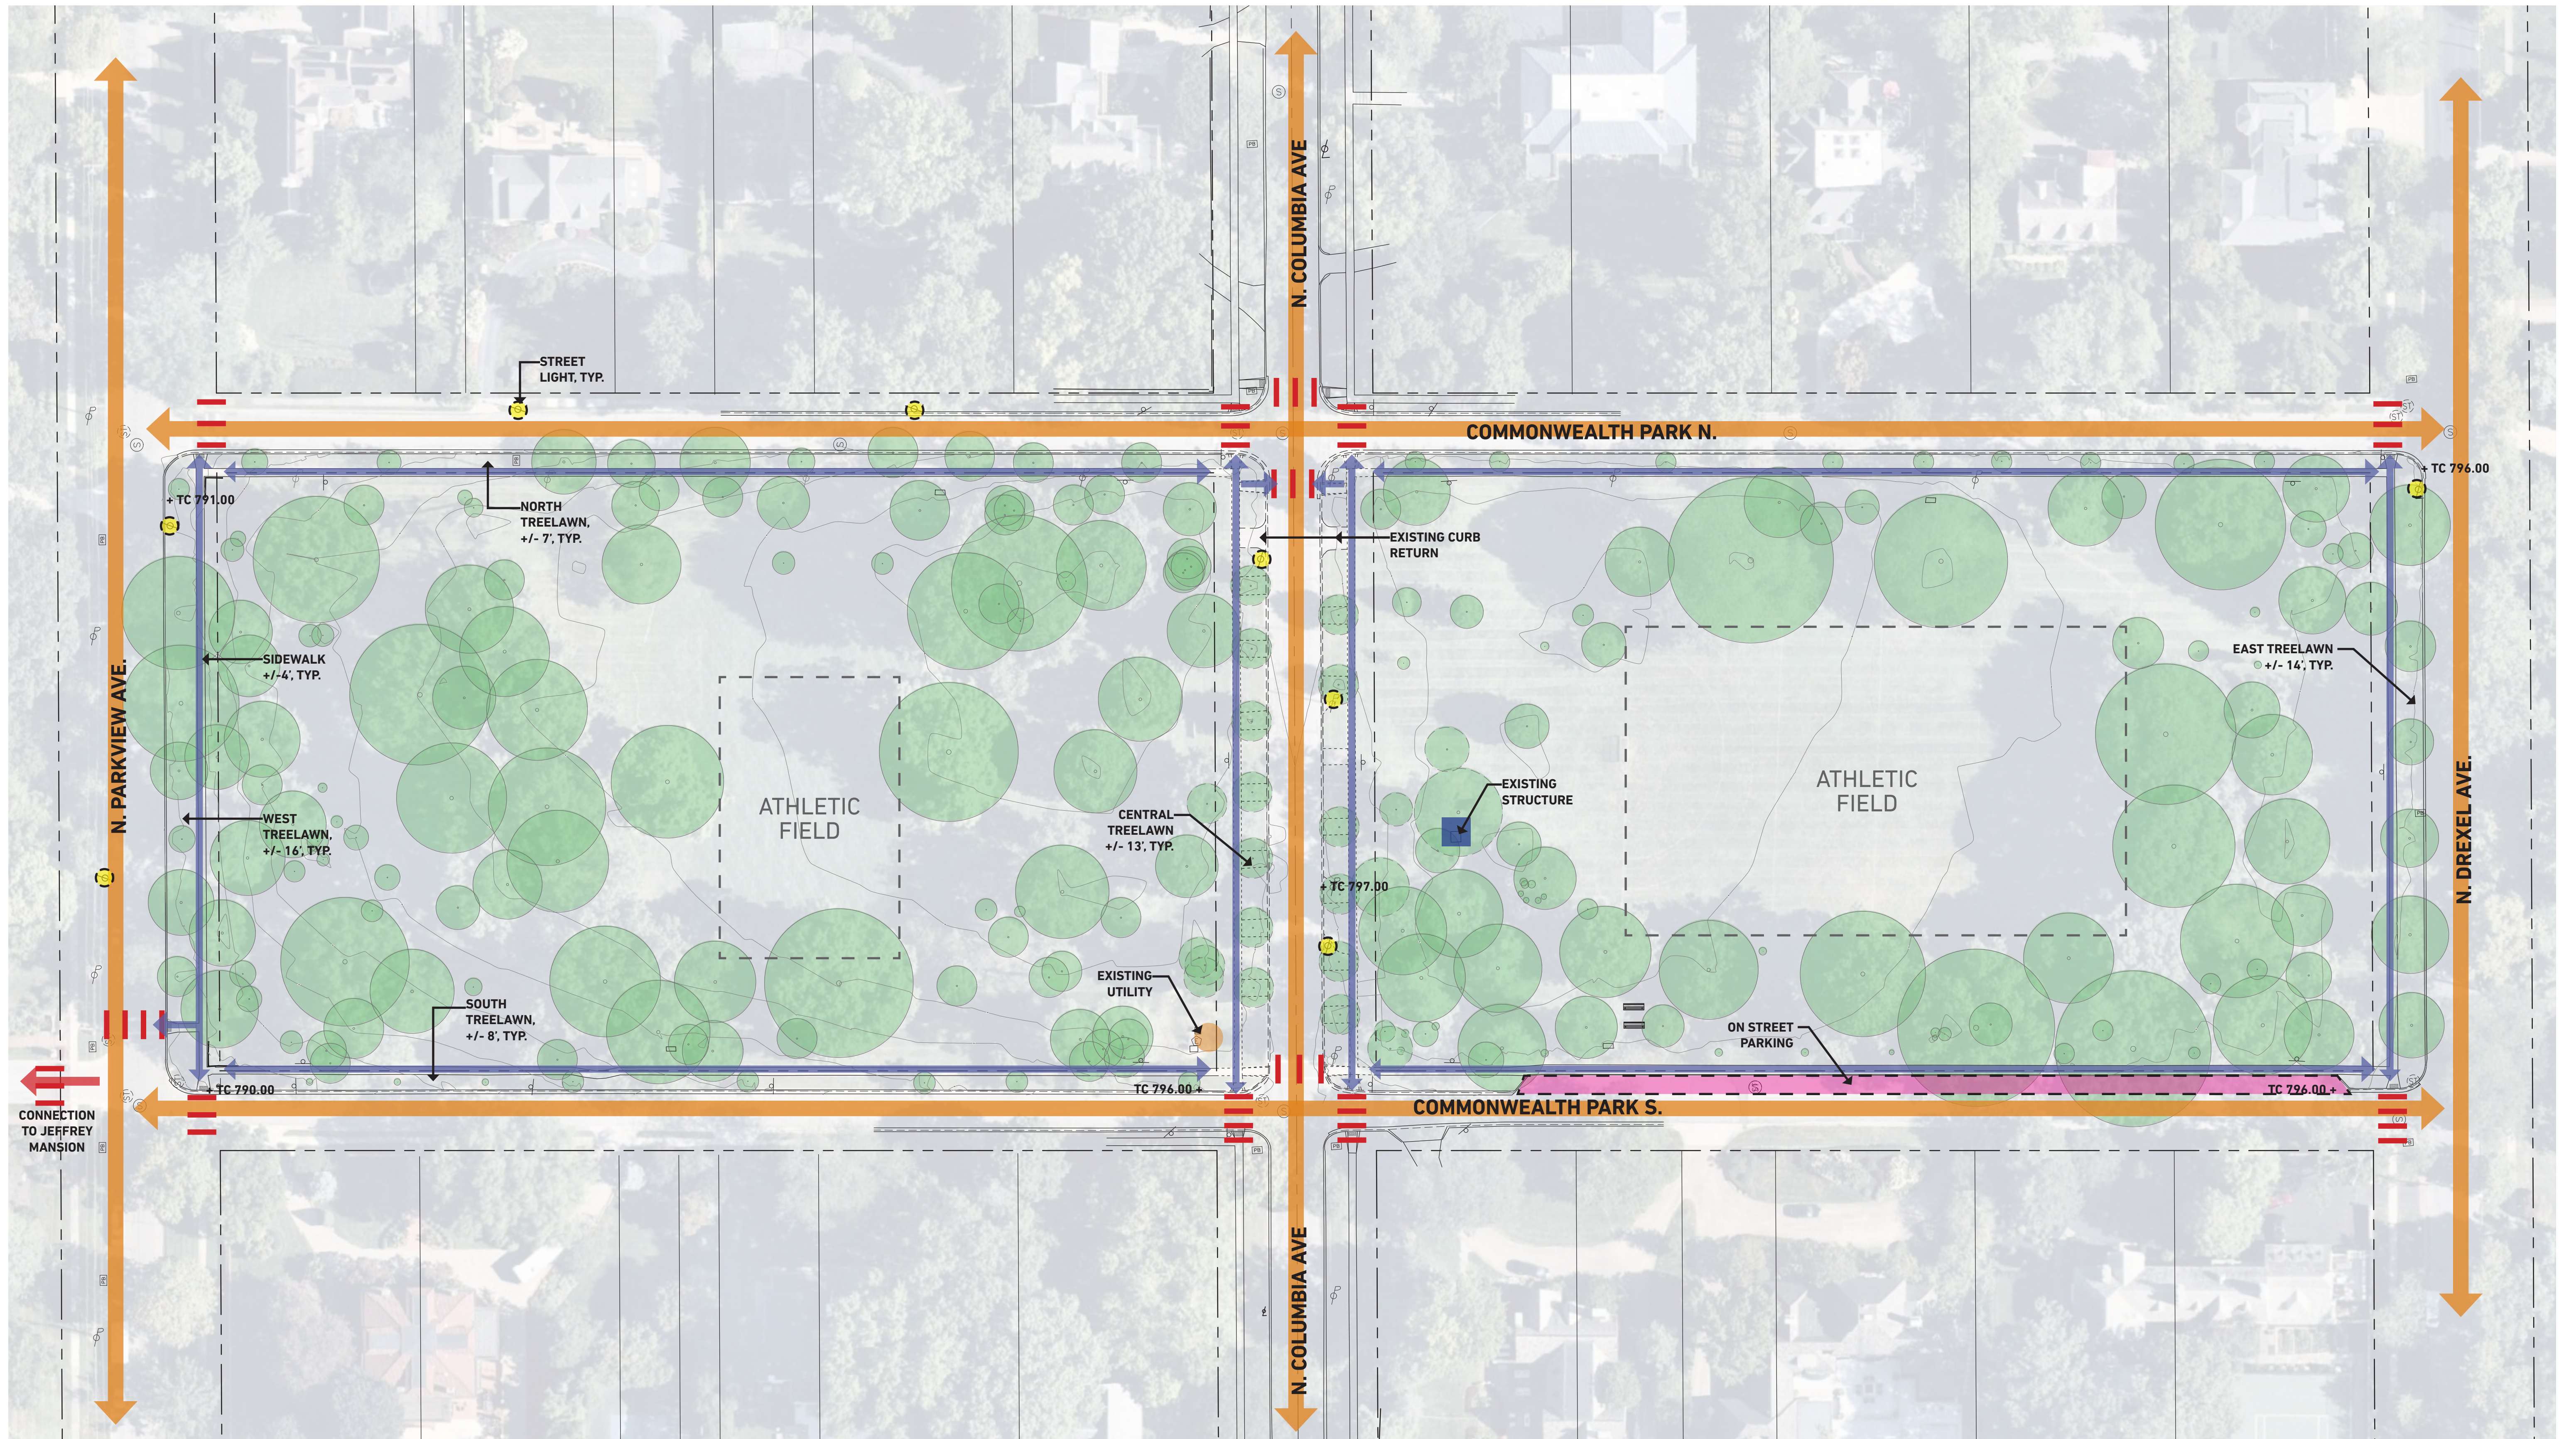

COMMONWEALTH PARK PLAZA
EXISTING SITE ANALYSIS

MKSK JONES

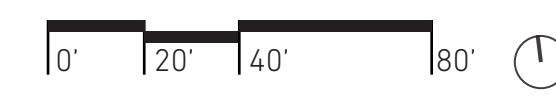


COMMONWEALTH PARK PLAZA
PROPOSED SITE PLAN

MKSK JONES



COMMONWEALTH PARK PLAZA
PROPOSED SITE PLAN - ENLARGEMENT

MKSK JONES

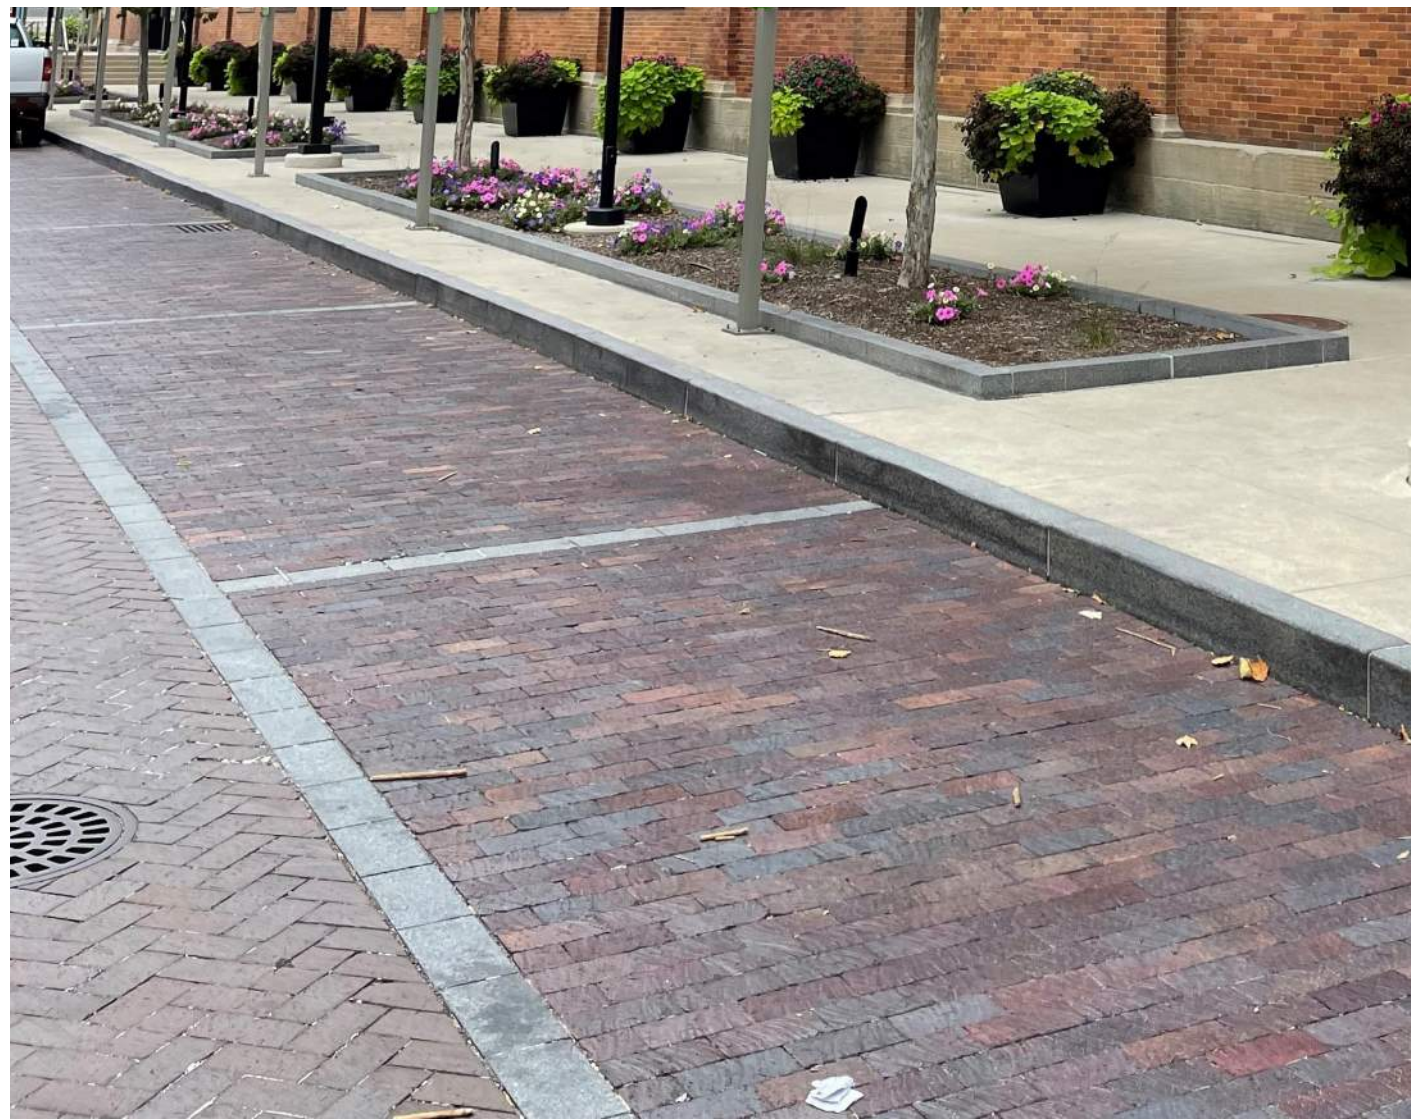

CLAY BRICK CROSSWALK PAVING
W/ CONTRASTING CROSSING INDICATORS
FIELD PATTERN: HERRINGBONE

PROPOSED PARK ENTRY SIGN FEATURE
W/ MASONRY COLUMNS

CLAY BRICK STREET PAVING
FIELD PATTERN: HERRINGBONE

DECORATIVE METAL LOOPS
COLOR: BLACK

PLANTED MEDIAN
W/ HEDGING AND LOW PLANTING

6'-0" CONCRETE SIDEWALK
ALTERNATE: CLAY BRICK

HOCKING BLOCK BRICK OR GRANITE CURB
BRICK: CITY OF BEXLEY STANDARD
GRANITE: CUT AT 90 DEGREES

PERMEABLE CLAY BRICK PARKING PAVING
PATTERN: HERRINGBONE

6'-0" WIDE TURF GRASS TREE LAWN

DECIDUOUS STREET TREE
6" CALIPER, W/ UPLIGHTING
- SYCAMORE (*Platanus occidentalis*)
- AMERICAN BEECH (*Fagus grandifolia*)
- JAPANESE ZELKOVA (*Zelkova serrata*)
- PRINCETON ELM (*Ulmus americana*)

PROPOSED STREET LIGHT, TYP.



DECIDUOUS MULTI-STEM MEDIAN TREE
12' - 15' HT., W/ UPLIGHTING
- SERVICEBERRY (*Amelanchier*)

PROPOSED MASONRY COLUMNS
TO MATCH PERGOLA STRUCTURES



COMMONWEALTH PARK PLAZA
STREETSCAPE NORTH ENLARGEMENT PLAN

MKSK JONES

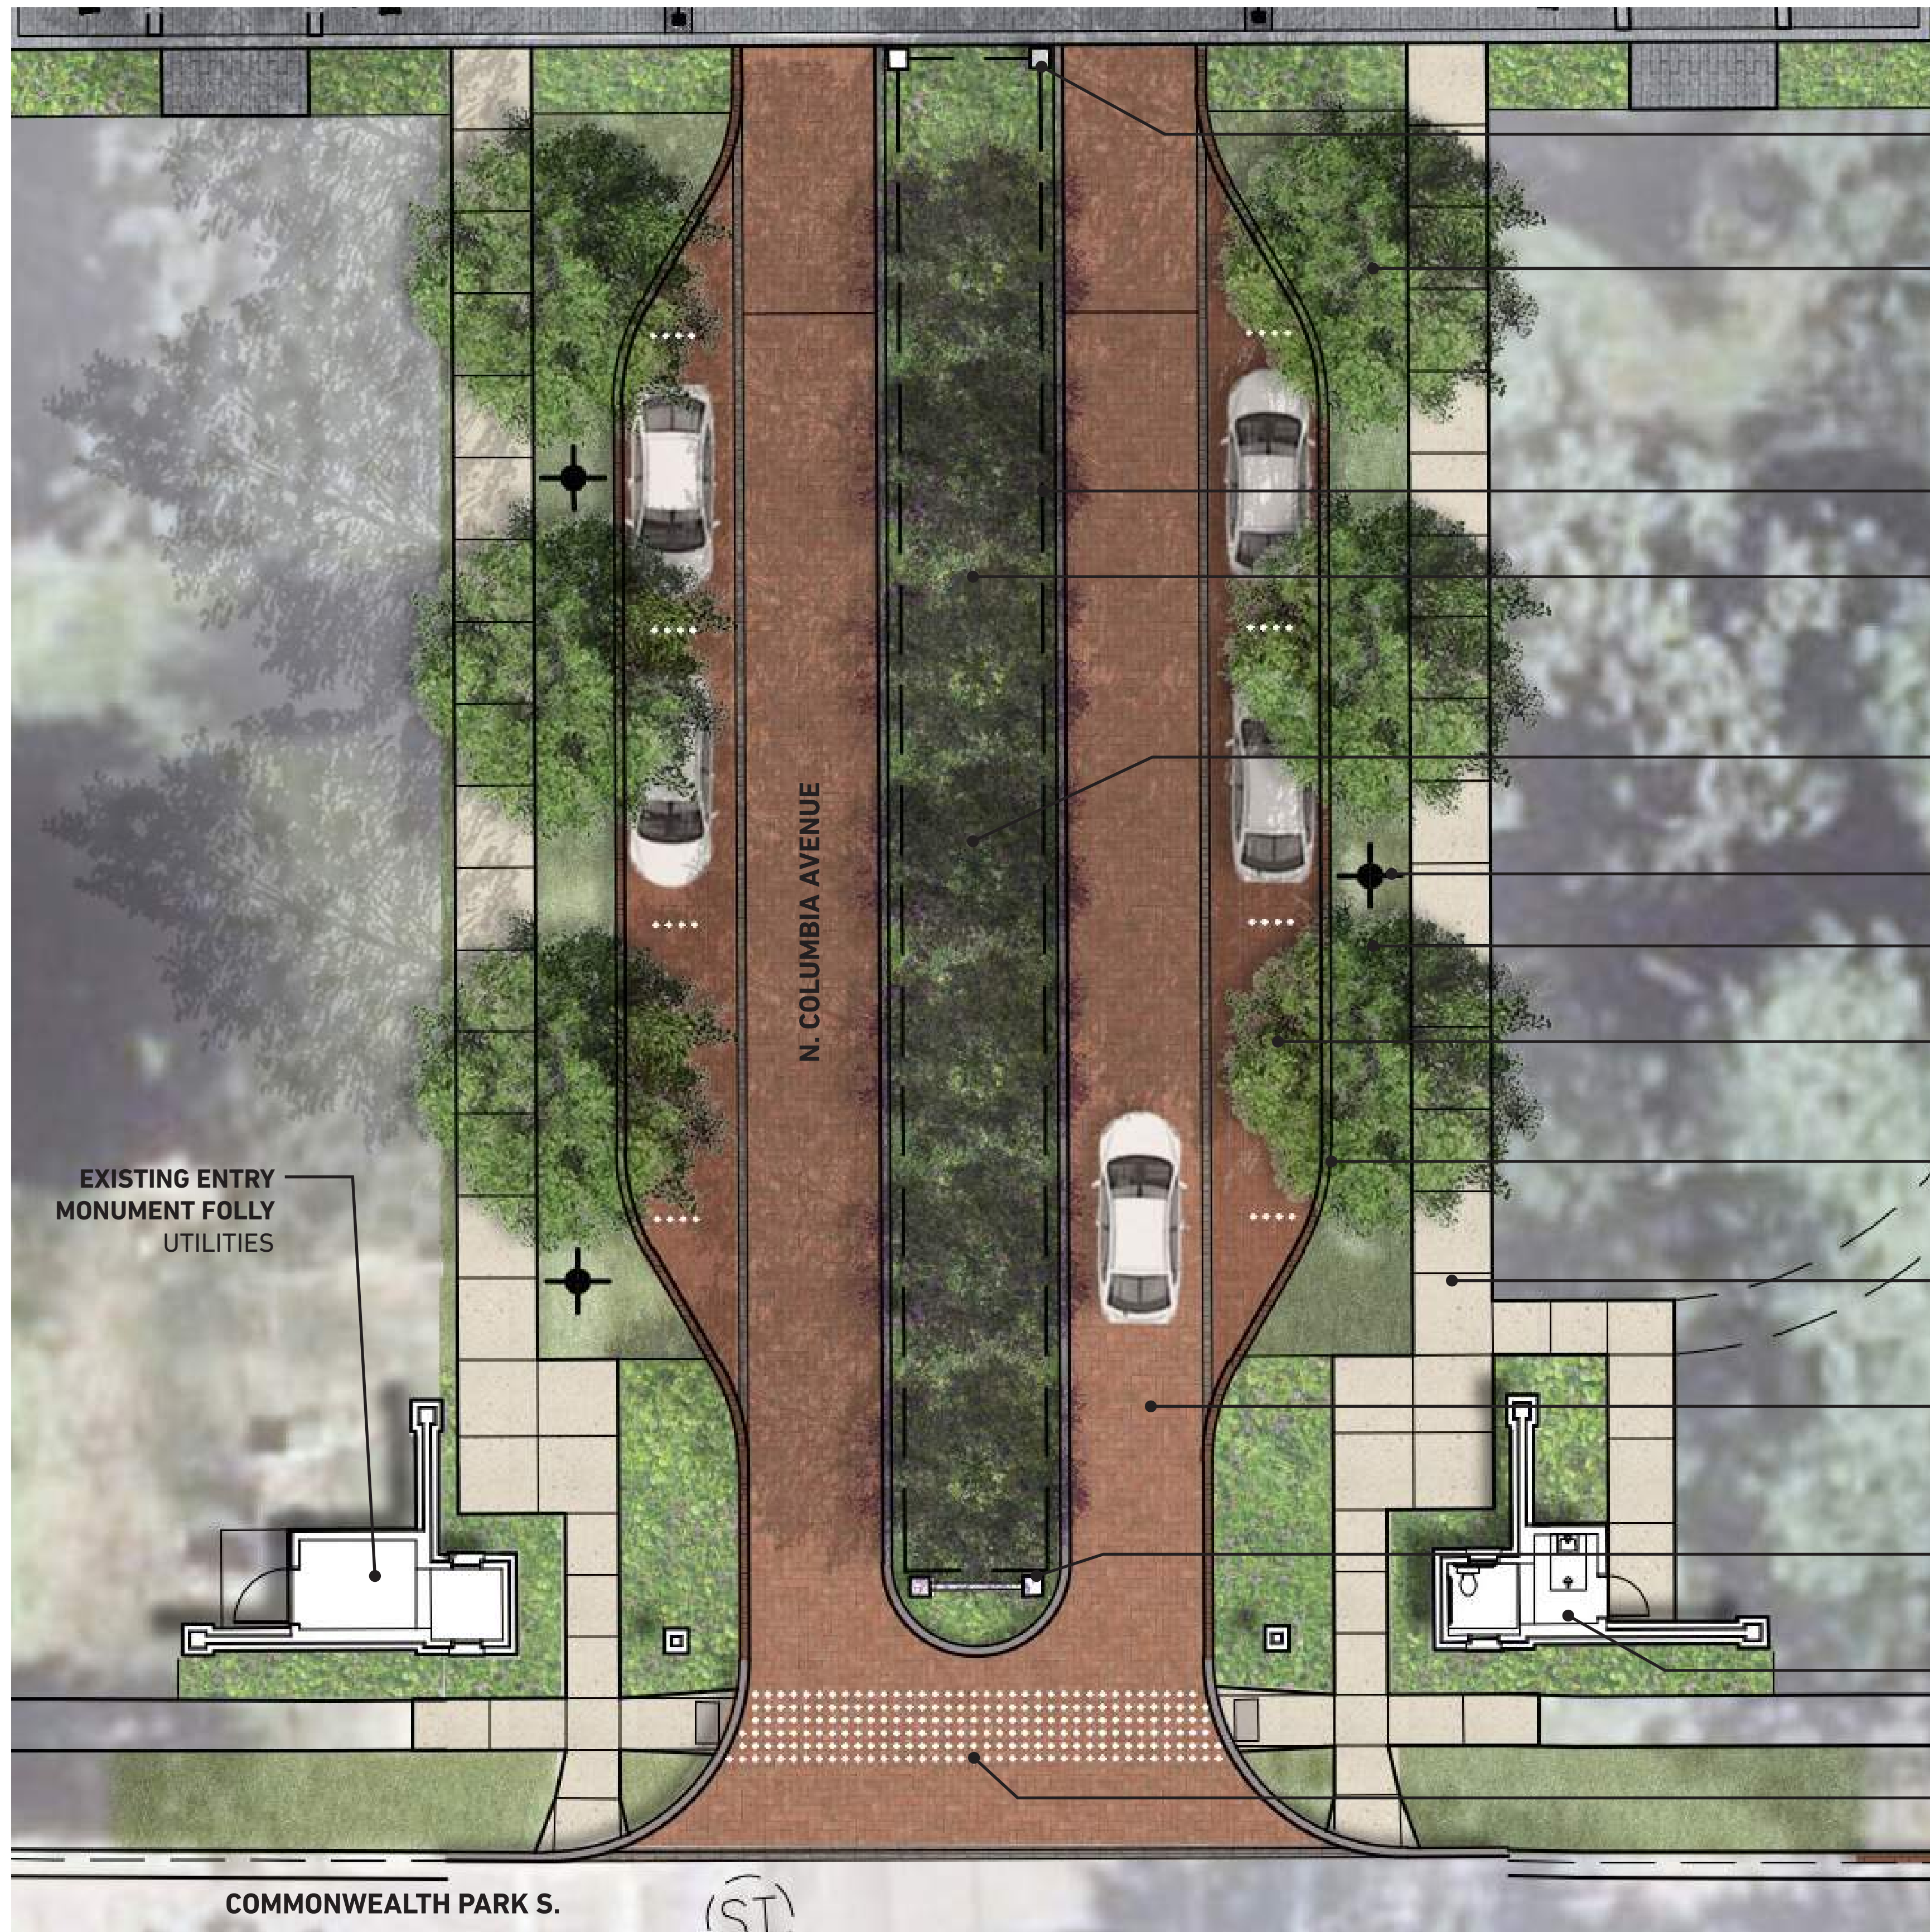
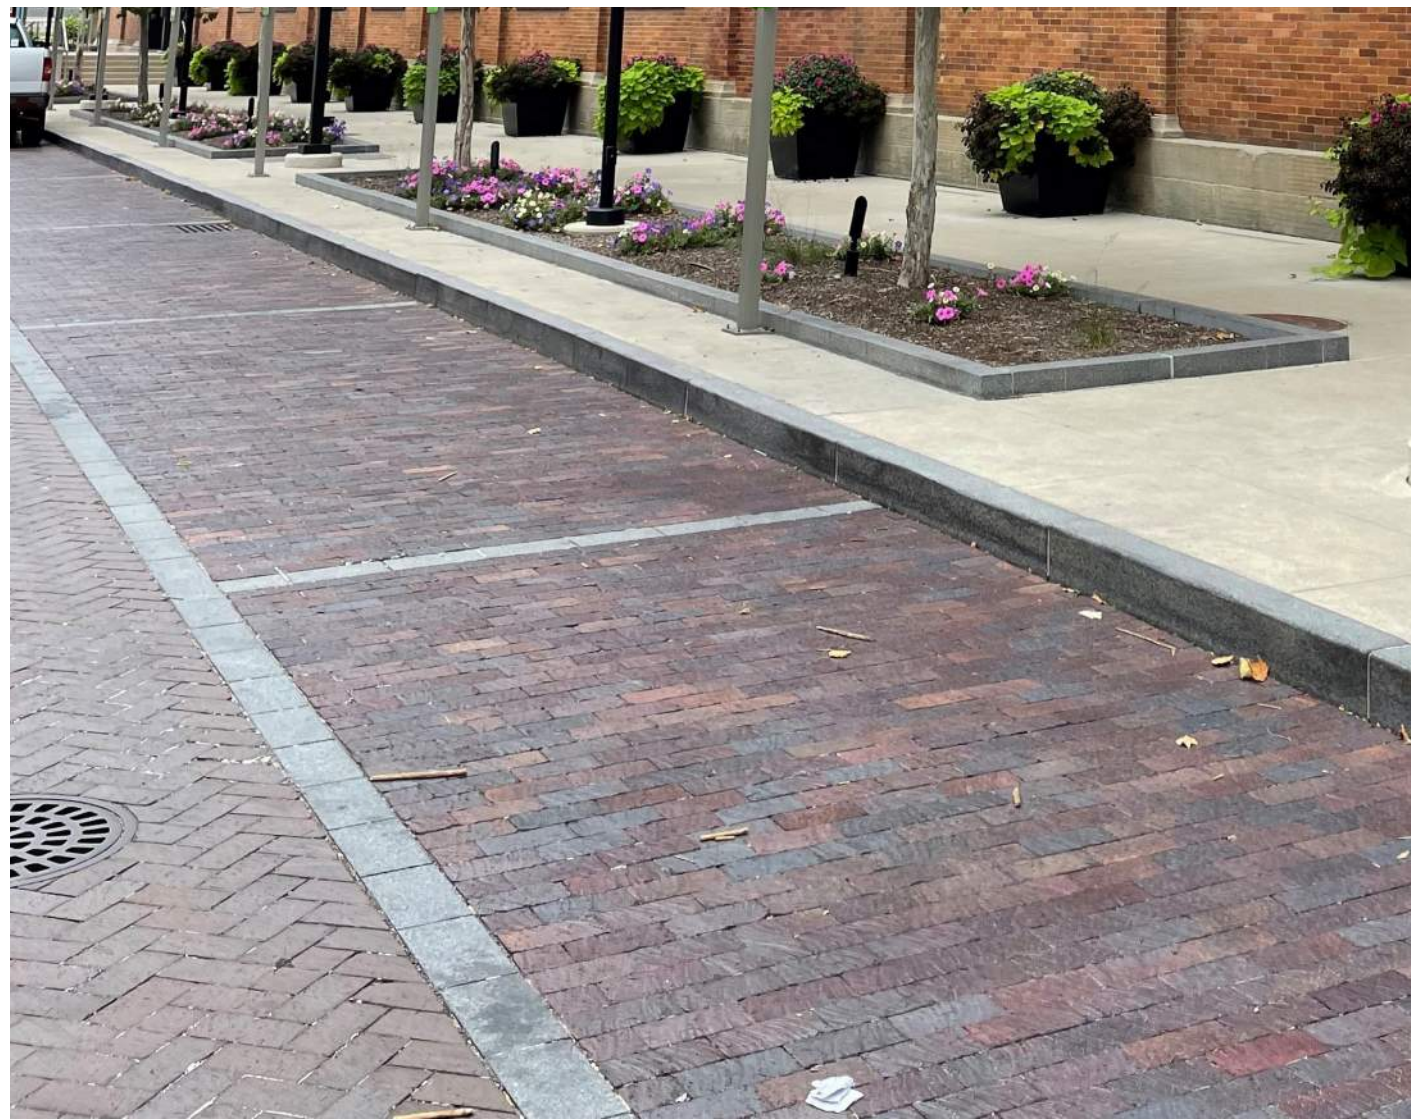


- PROPOSED MASONRY COLUMNS**
TO MATCH PERGOLA STRUCTURES
- DECIDUOUS STREET TREE**
6" CALIPER, W/ UPLIGHTING
 - SYCAMORE (*Platanus occidentalis*)
 - AMERICAN BEECH (*Fagus grandifolia*)
 - JAPANESE ZELKOVA (*Zelkova serrata*)
 - PRINCETON ELM (*Ulmus americana*)
- DECORATIVE METAL LOOPS**
COLOR: BLACK
- PLANTED MEDIAN**
W/ HEDGING AND LOW PLANTING
- DECIDUOUS MULTI-STEM MEDIAN TREE**
12' - 15' HT., W/ UPLIGHTING
 - SERVICEBERRY (*Amelanchier*)
- PROPOSED STREET LIGHT, TYP.**
- 6'-0" WIDE TURF GRASS TREE LAWN**
- PERMEABLE BRICK PARKING PAVING**
PATTERN: HERRINGBONE
- HOCKING BLOCK BRICK OR GRANITE CURB**
BRICK: CITY OF BEXLEY STANDARD
GRANITE: CUT AT 90 DEGREES
- 6'-0" CONCRETE SIDEWALK**
ALTERNATE: CLAY BRICK
- CLAY BRICK STREET PAVING**
FIELD PATTERN: HERRINGBONE
- PROPOSED PARK ENTRY SIGN FEATURE**
W/ MASONRY COLUMNS
- EXISTING ENTRY MONUMENT FOLLY**
RESTROOM
- CLAY BRICK CROSSWALK PAVING**
W/ CONTRASTING CROSSING INDICATORS
FIELD PATTERN: HERRINGBONE




COMMONWEALTH PARK PLAZA
STREETSCAPE SOUTH ENLARGEMENT PLAN

MKSK JONES

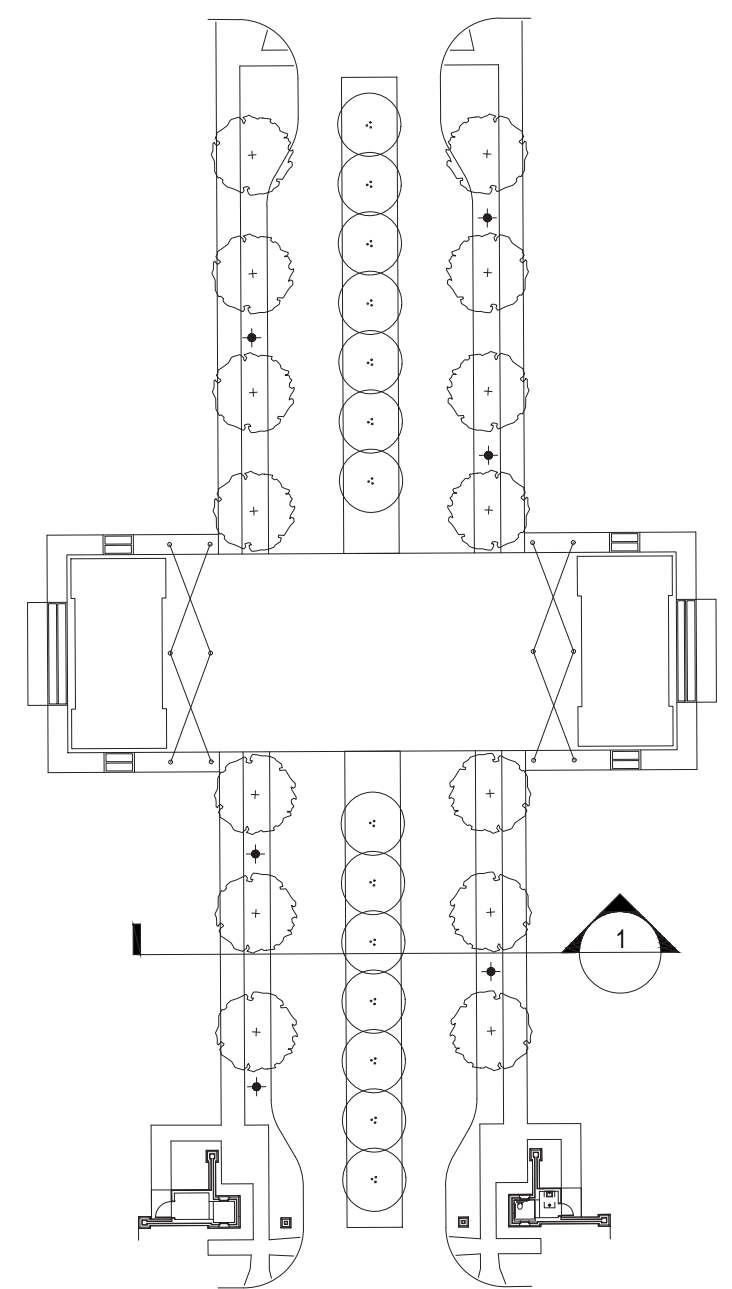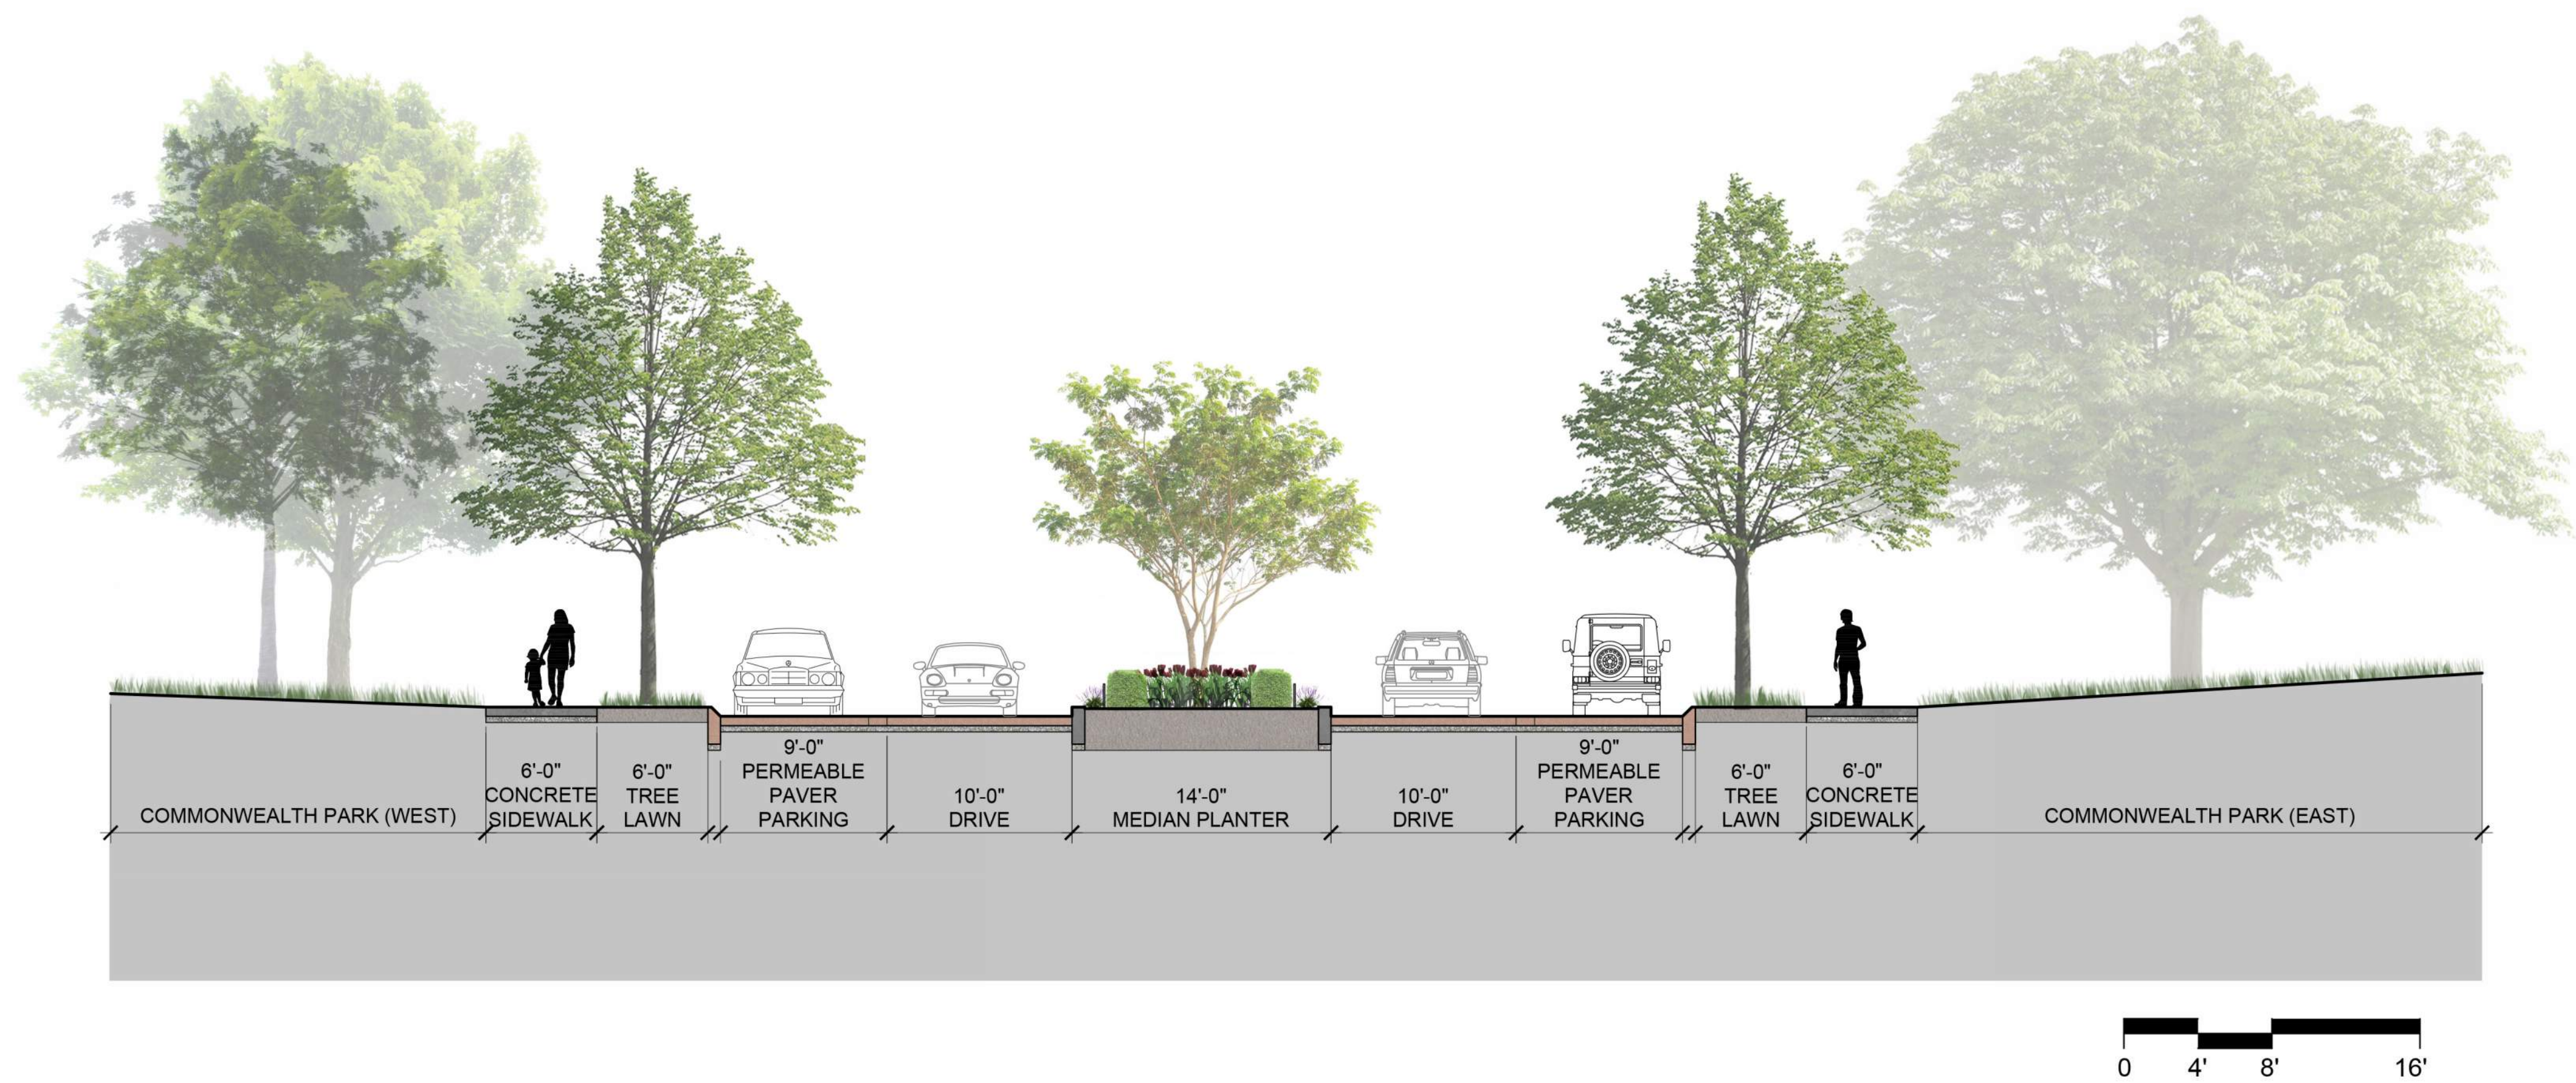


COMMONWEALTH PARK PLAZA
STREETSCAPE - SECTION 1

MKSK JONES

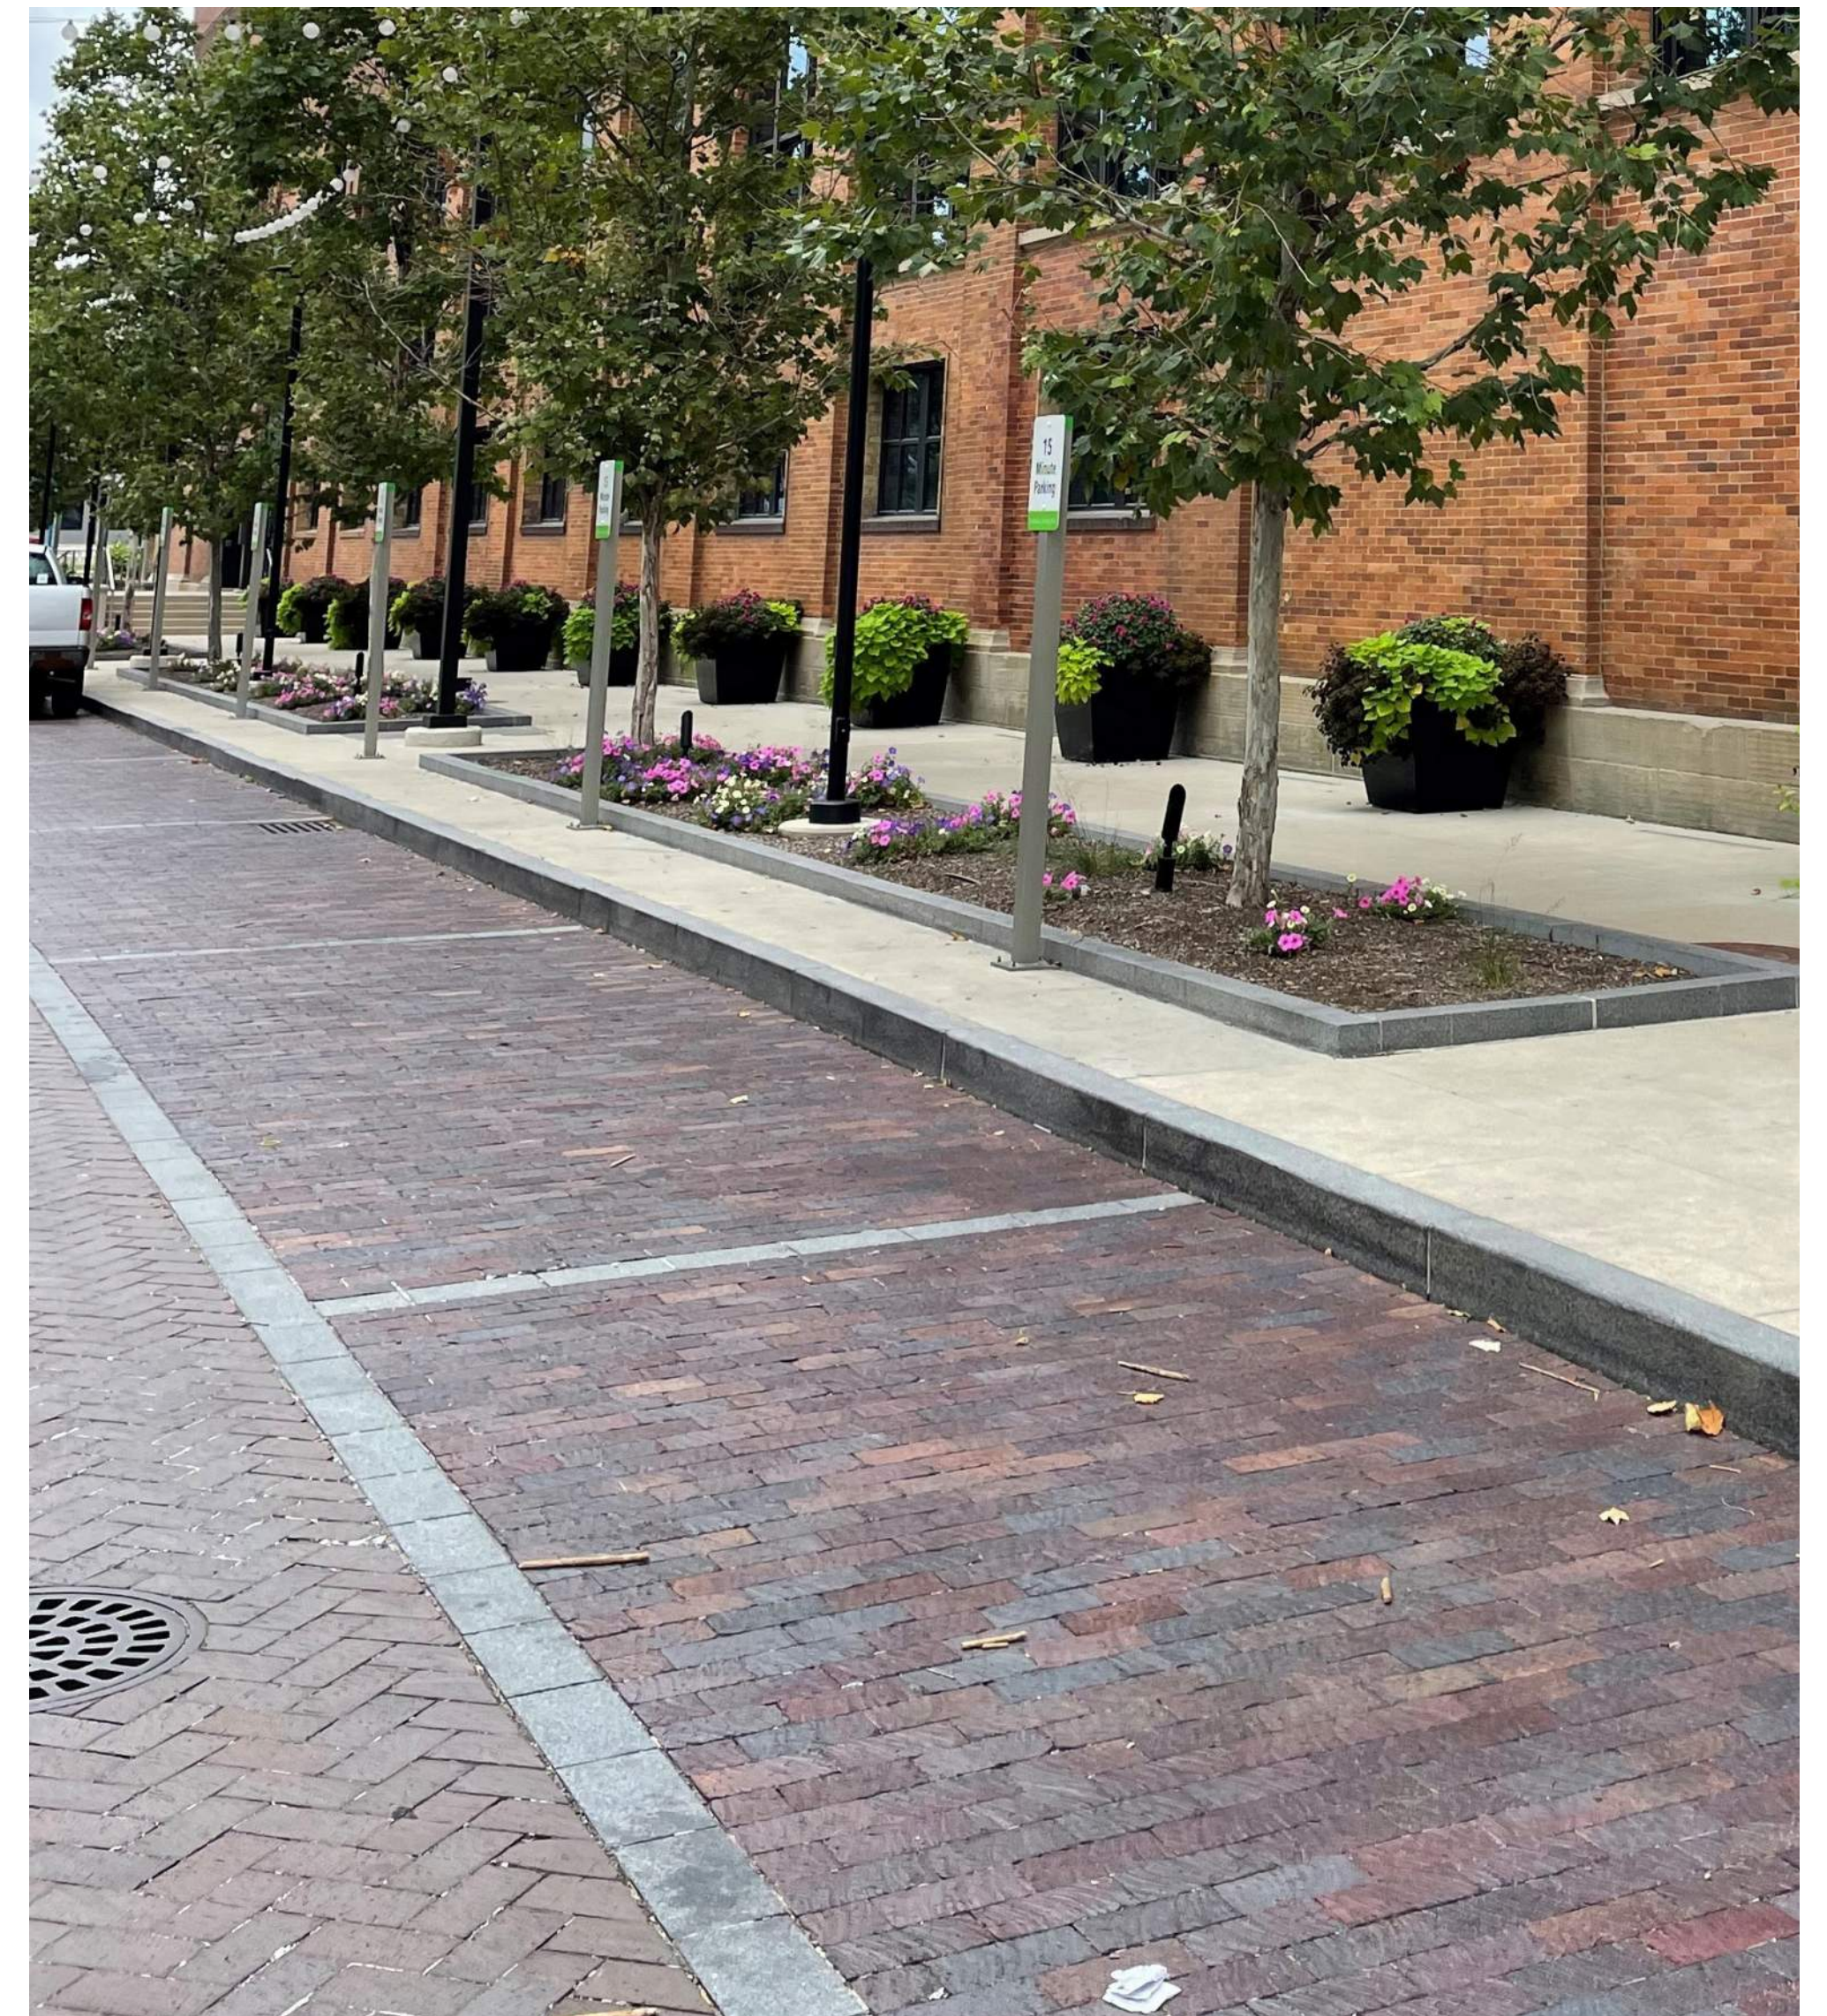


COMMONWEALTH PARK PLAZA
IMAGERY - STREETSCAPE PAVING MATERIALS

JONES MKSK

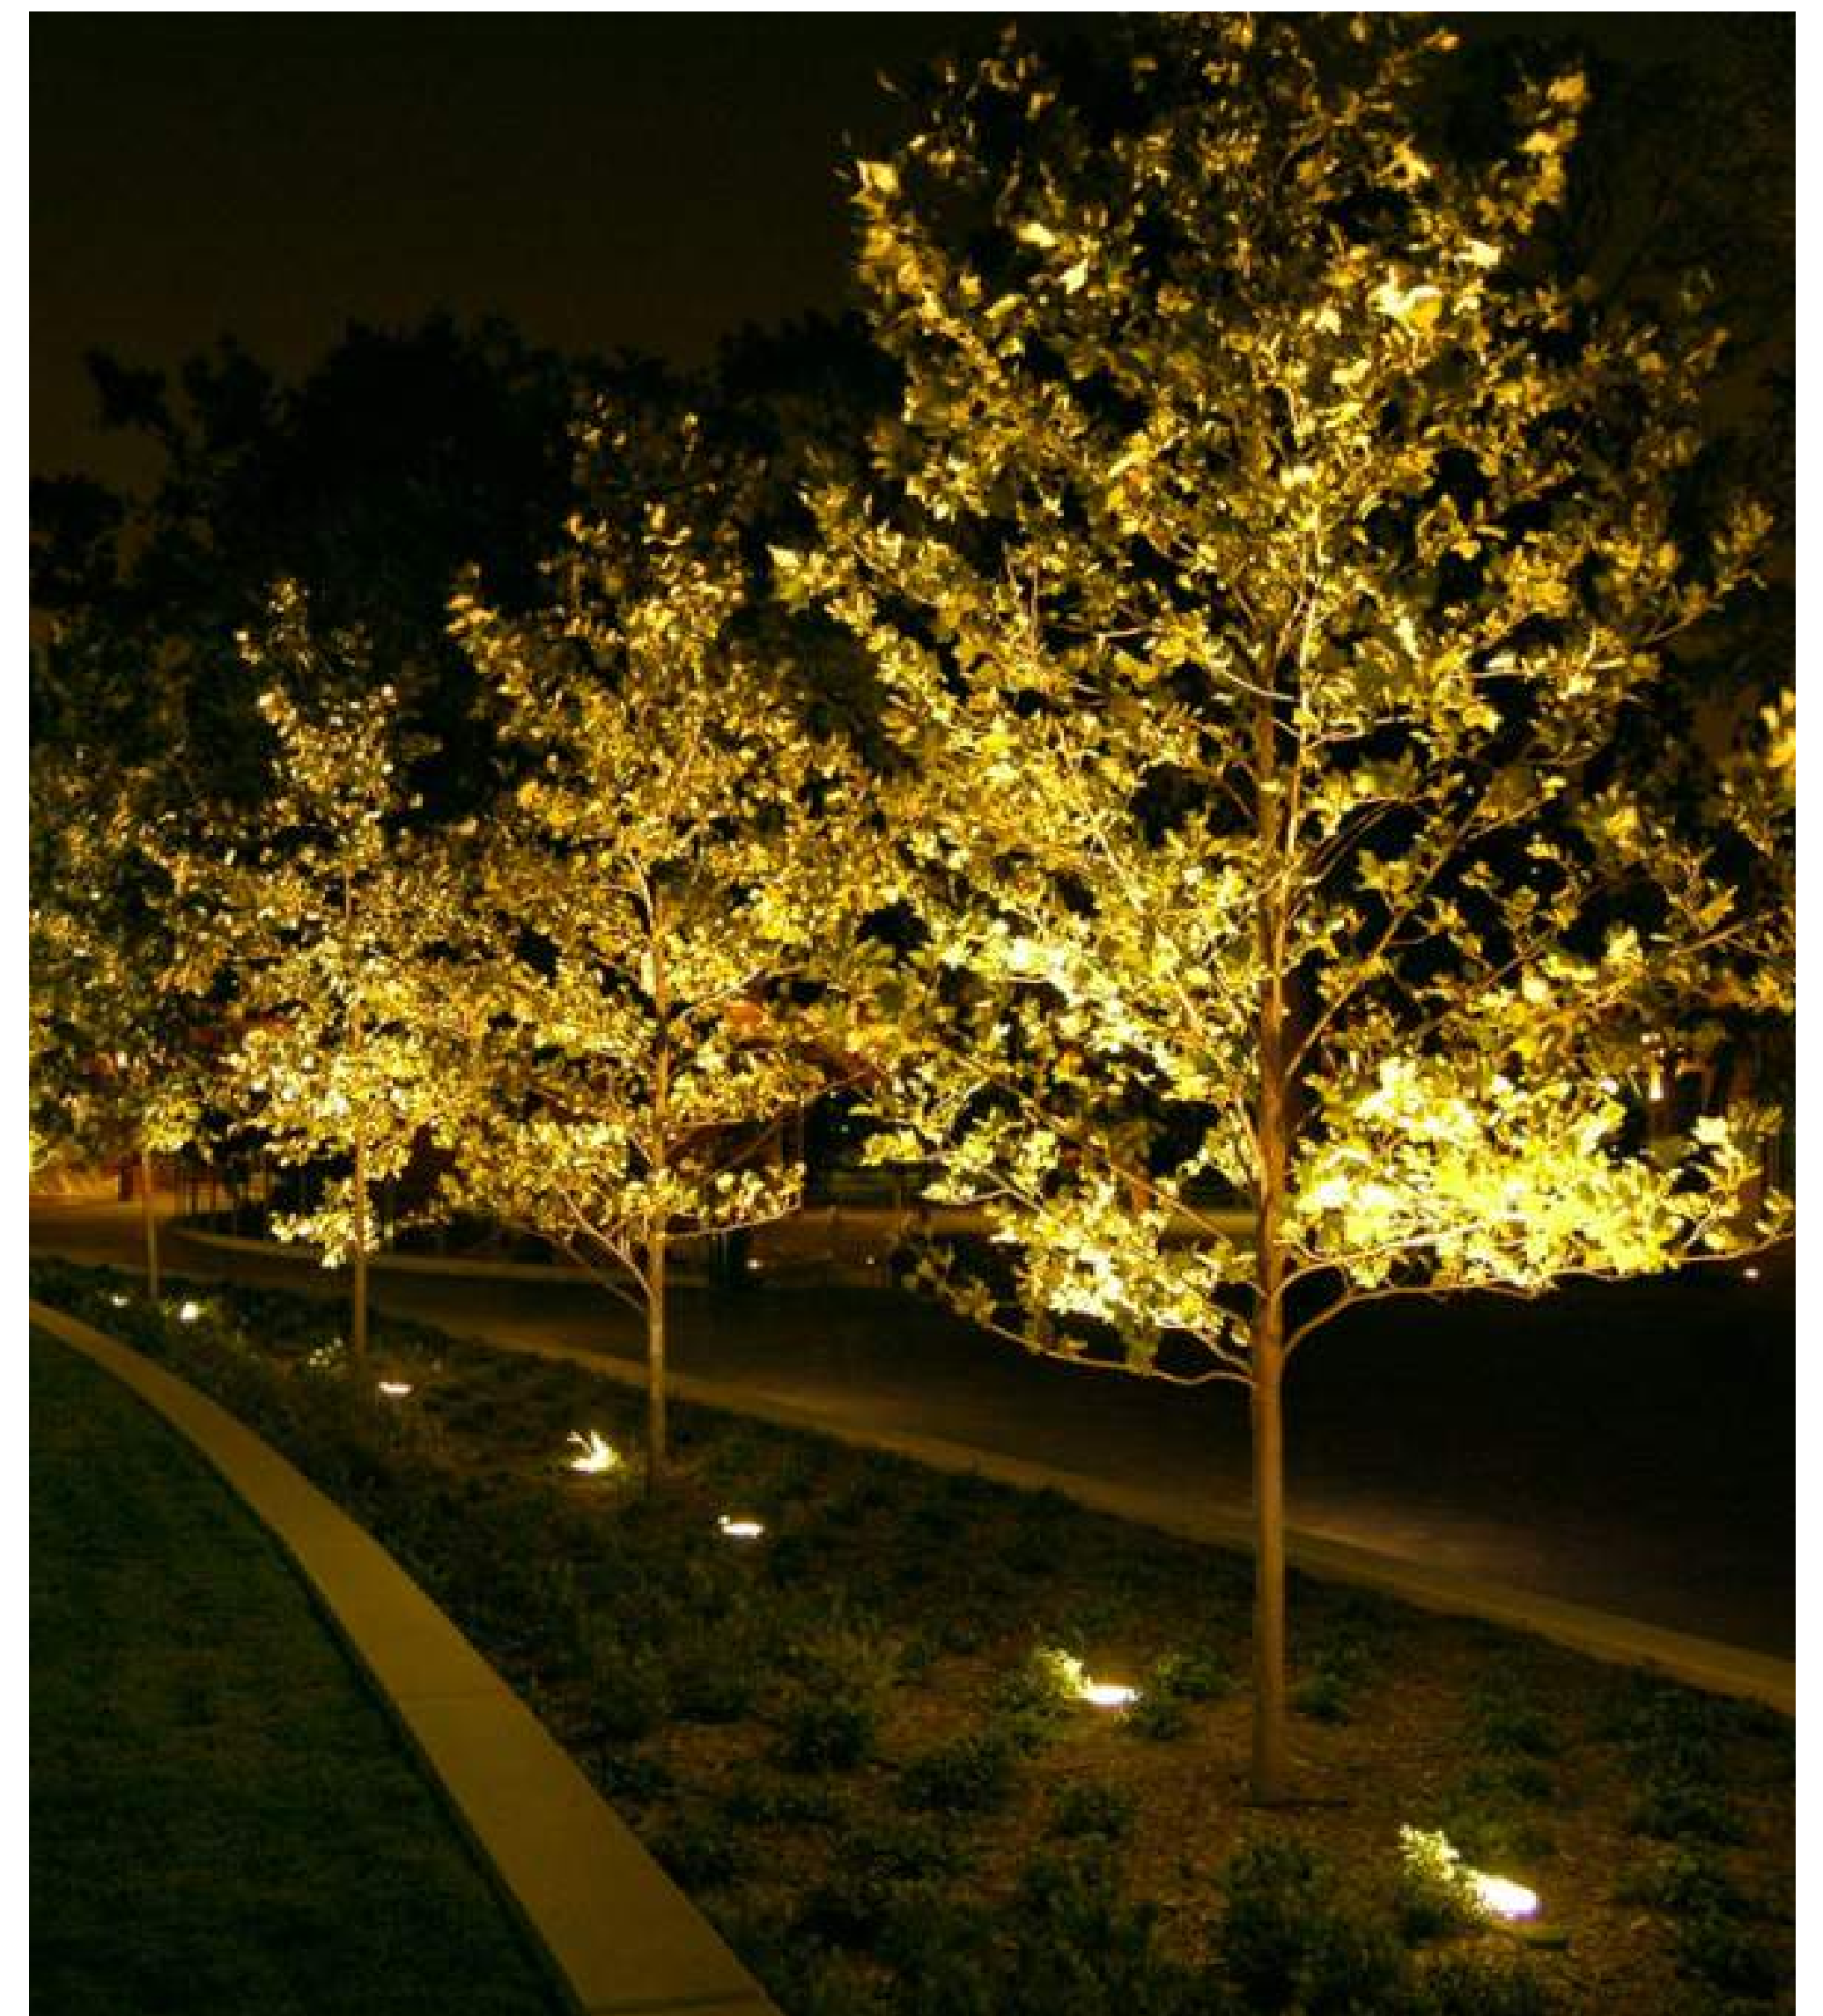

COMMONWEALTH PARK PLAZA
IMAGERY - STREETScape PLANTING

JONES MKSK

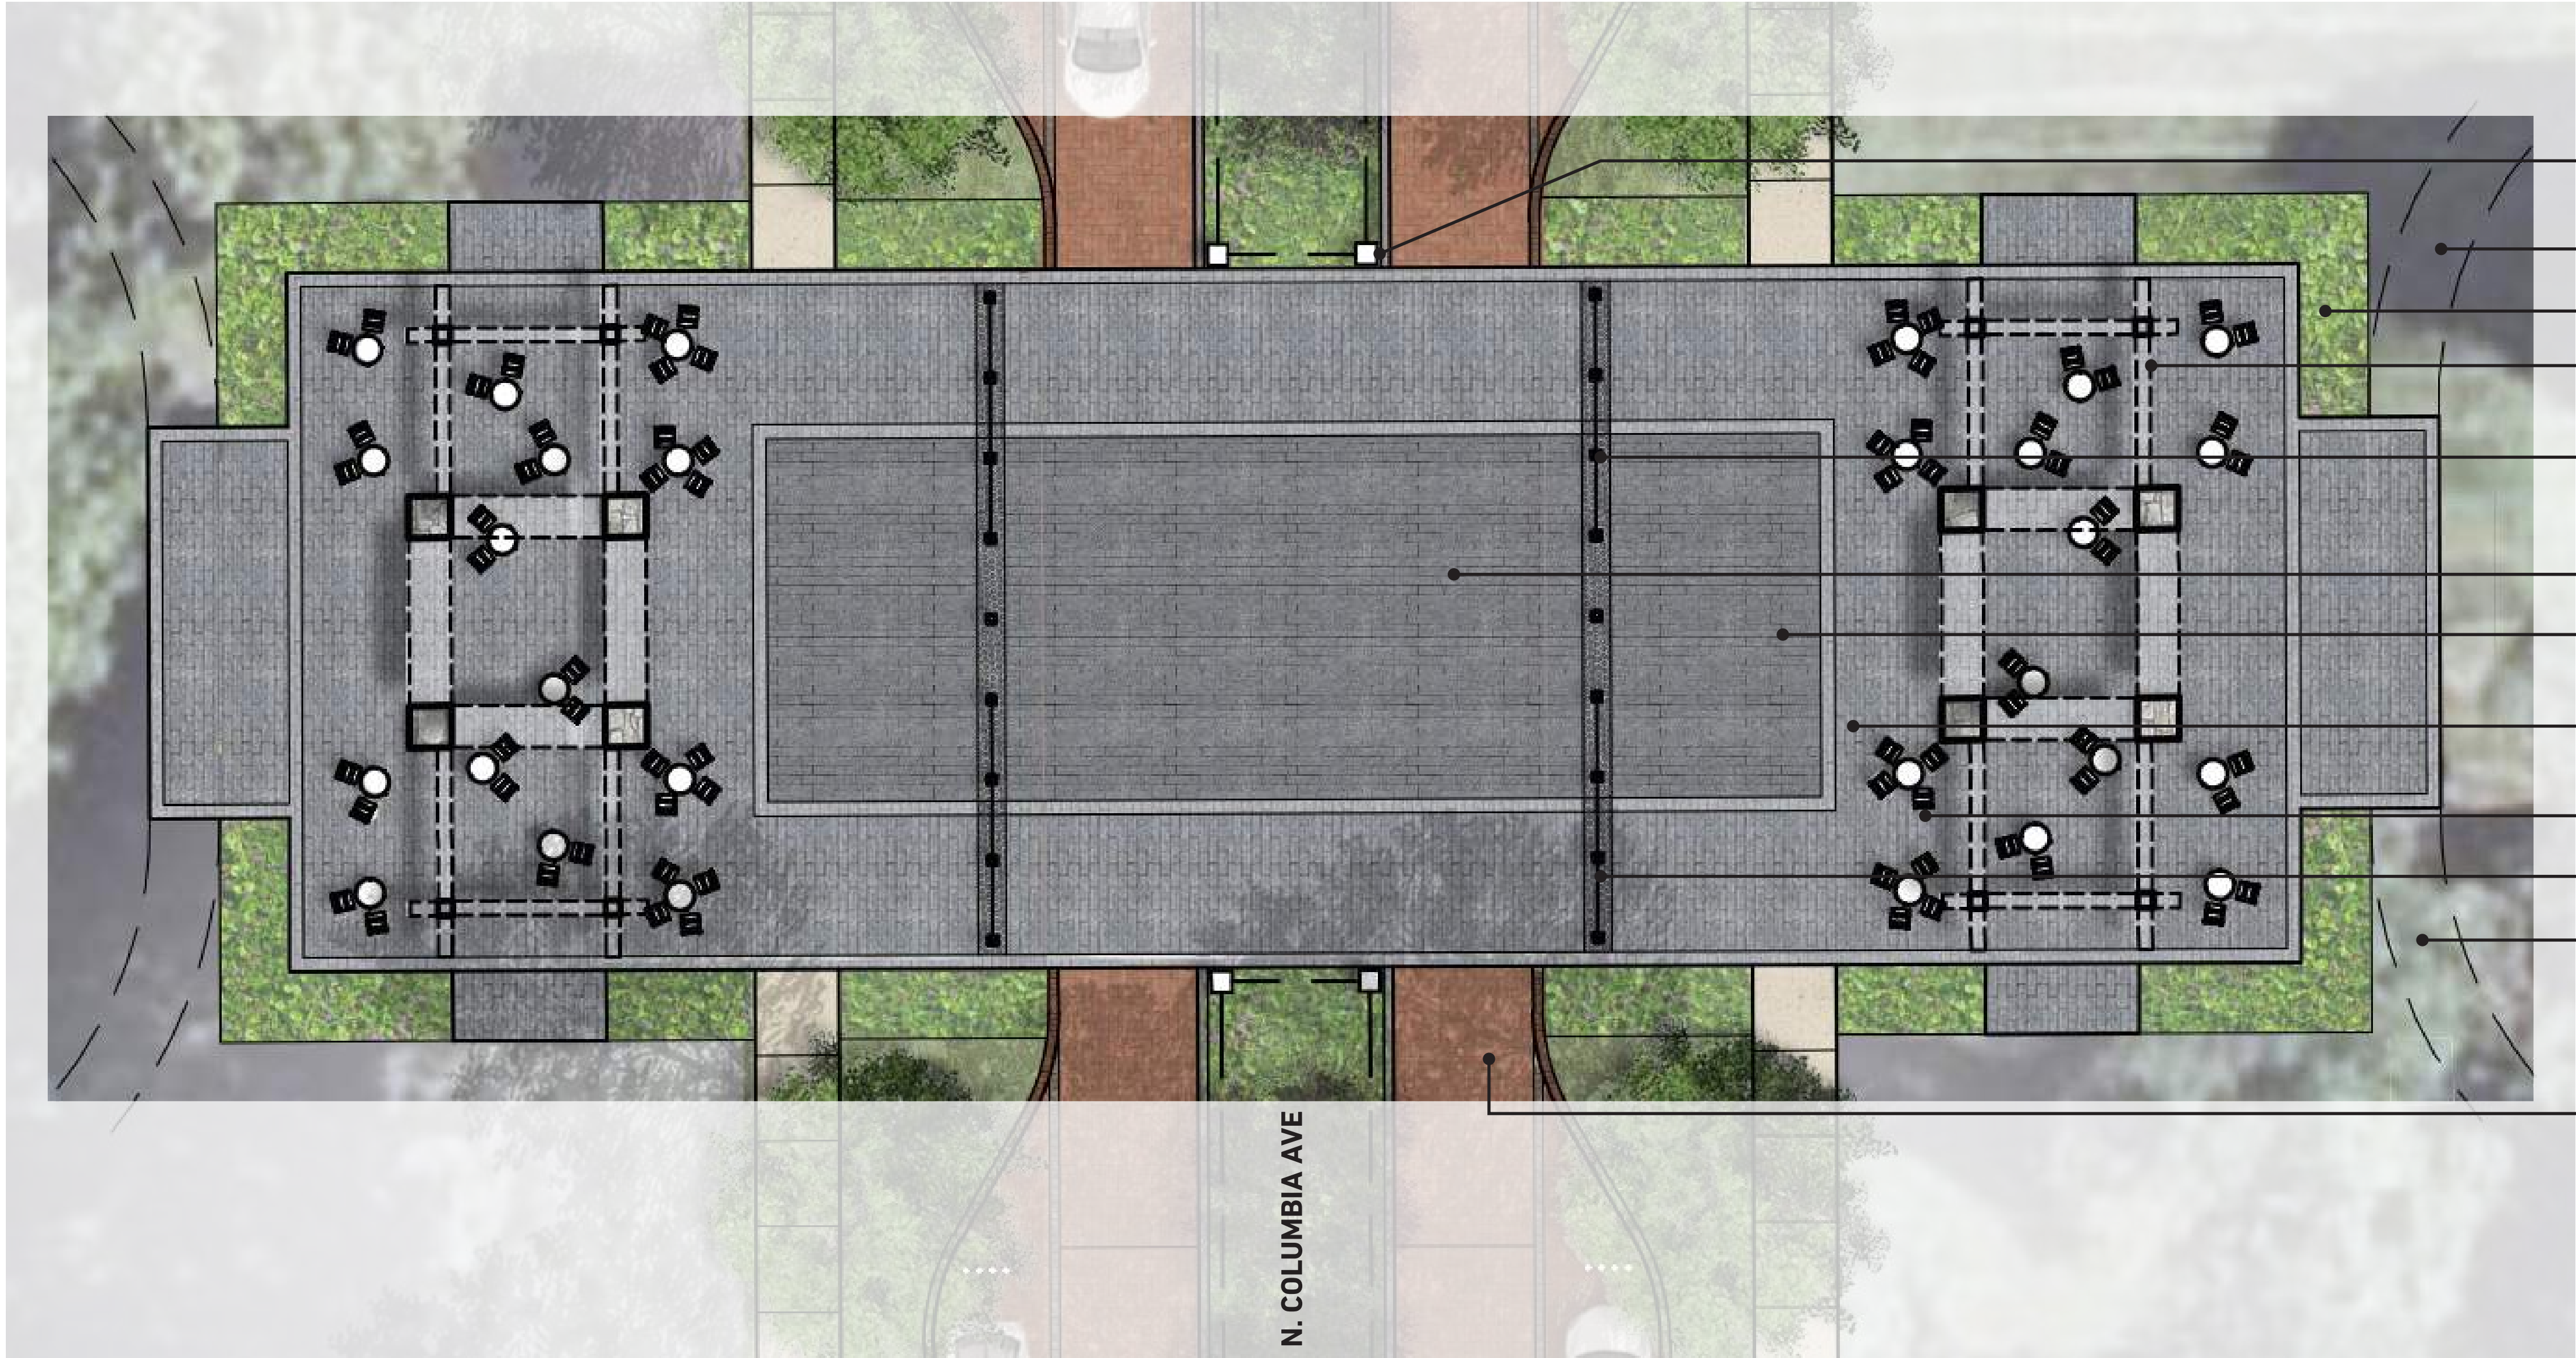

- PROPOSED MASONRY COLUMNS
TO MATCH PERGOLA STRUCTURES
- FUTURE PATHWAY
- PERGOLA FOUNDATION HEDGING
- 18' x 48' PERGOLA STRUCTURE
- DECORATIVE METAL BOLLARD & CHAIN
- ELEVATED TRAFFIC TABLE
- GRANITE PARK PLAZA CARPET
SPECIALTY COLOR/PATTERN
- GRANITE PARK PLAZA PAVING FIELD
PATTERN: RUNNING BOND
- BISTRO TABLES & CHAIRS, TYP.
- DETECTABLE WARNINGS
- FUTURE PATHWAY
- TRAFFIC TABLE RAMP
2% SLOPE




0' 4' 8' 16' 1




COMMONWEALTH PARK PLAZA
PLAZA PLAN ENLARGEMENT


MKSK JONES

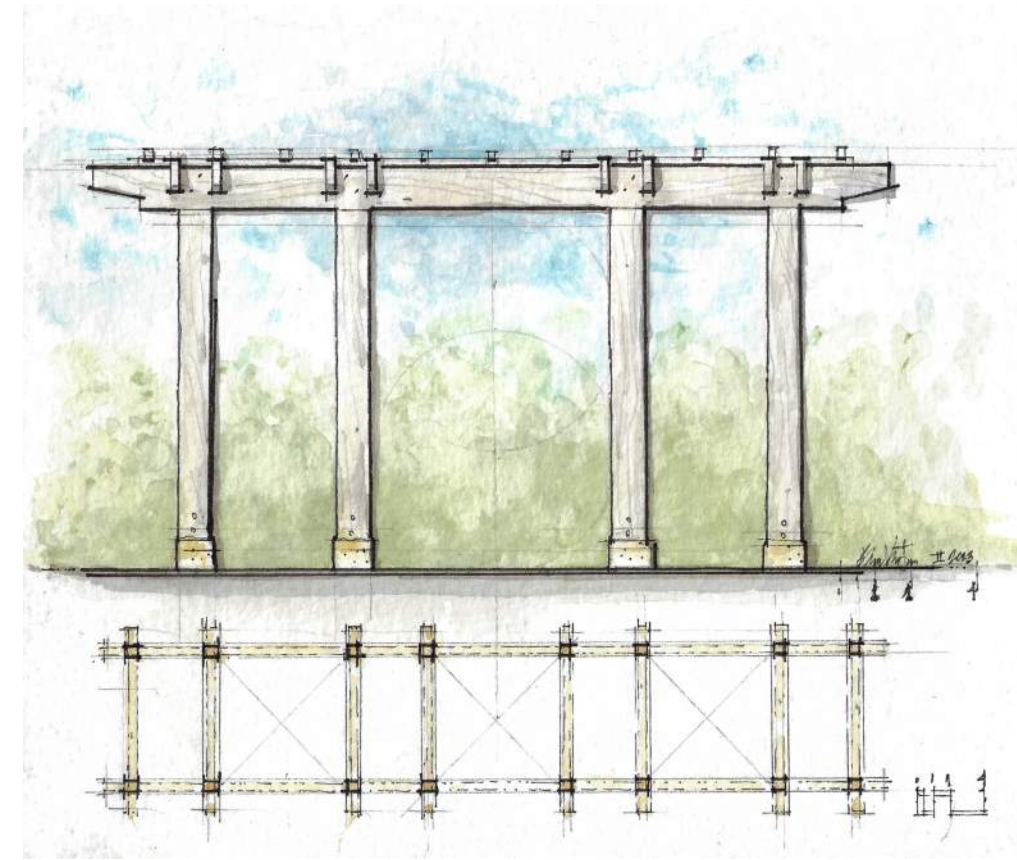


OPTION 1

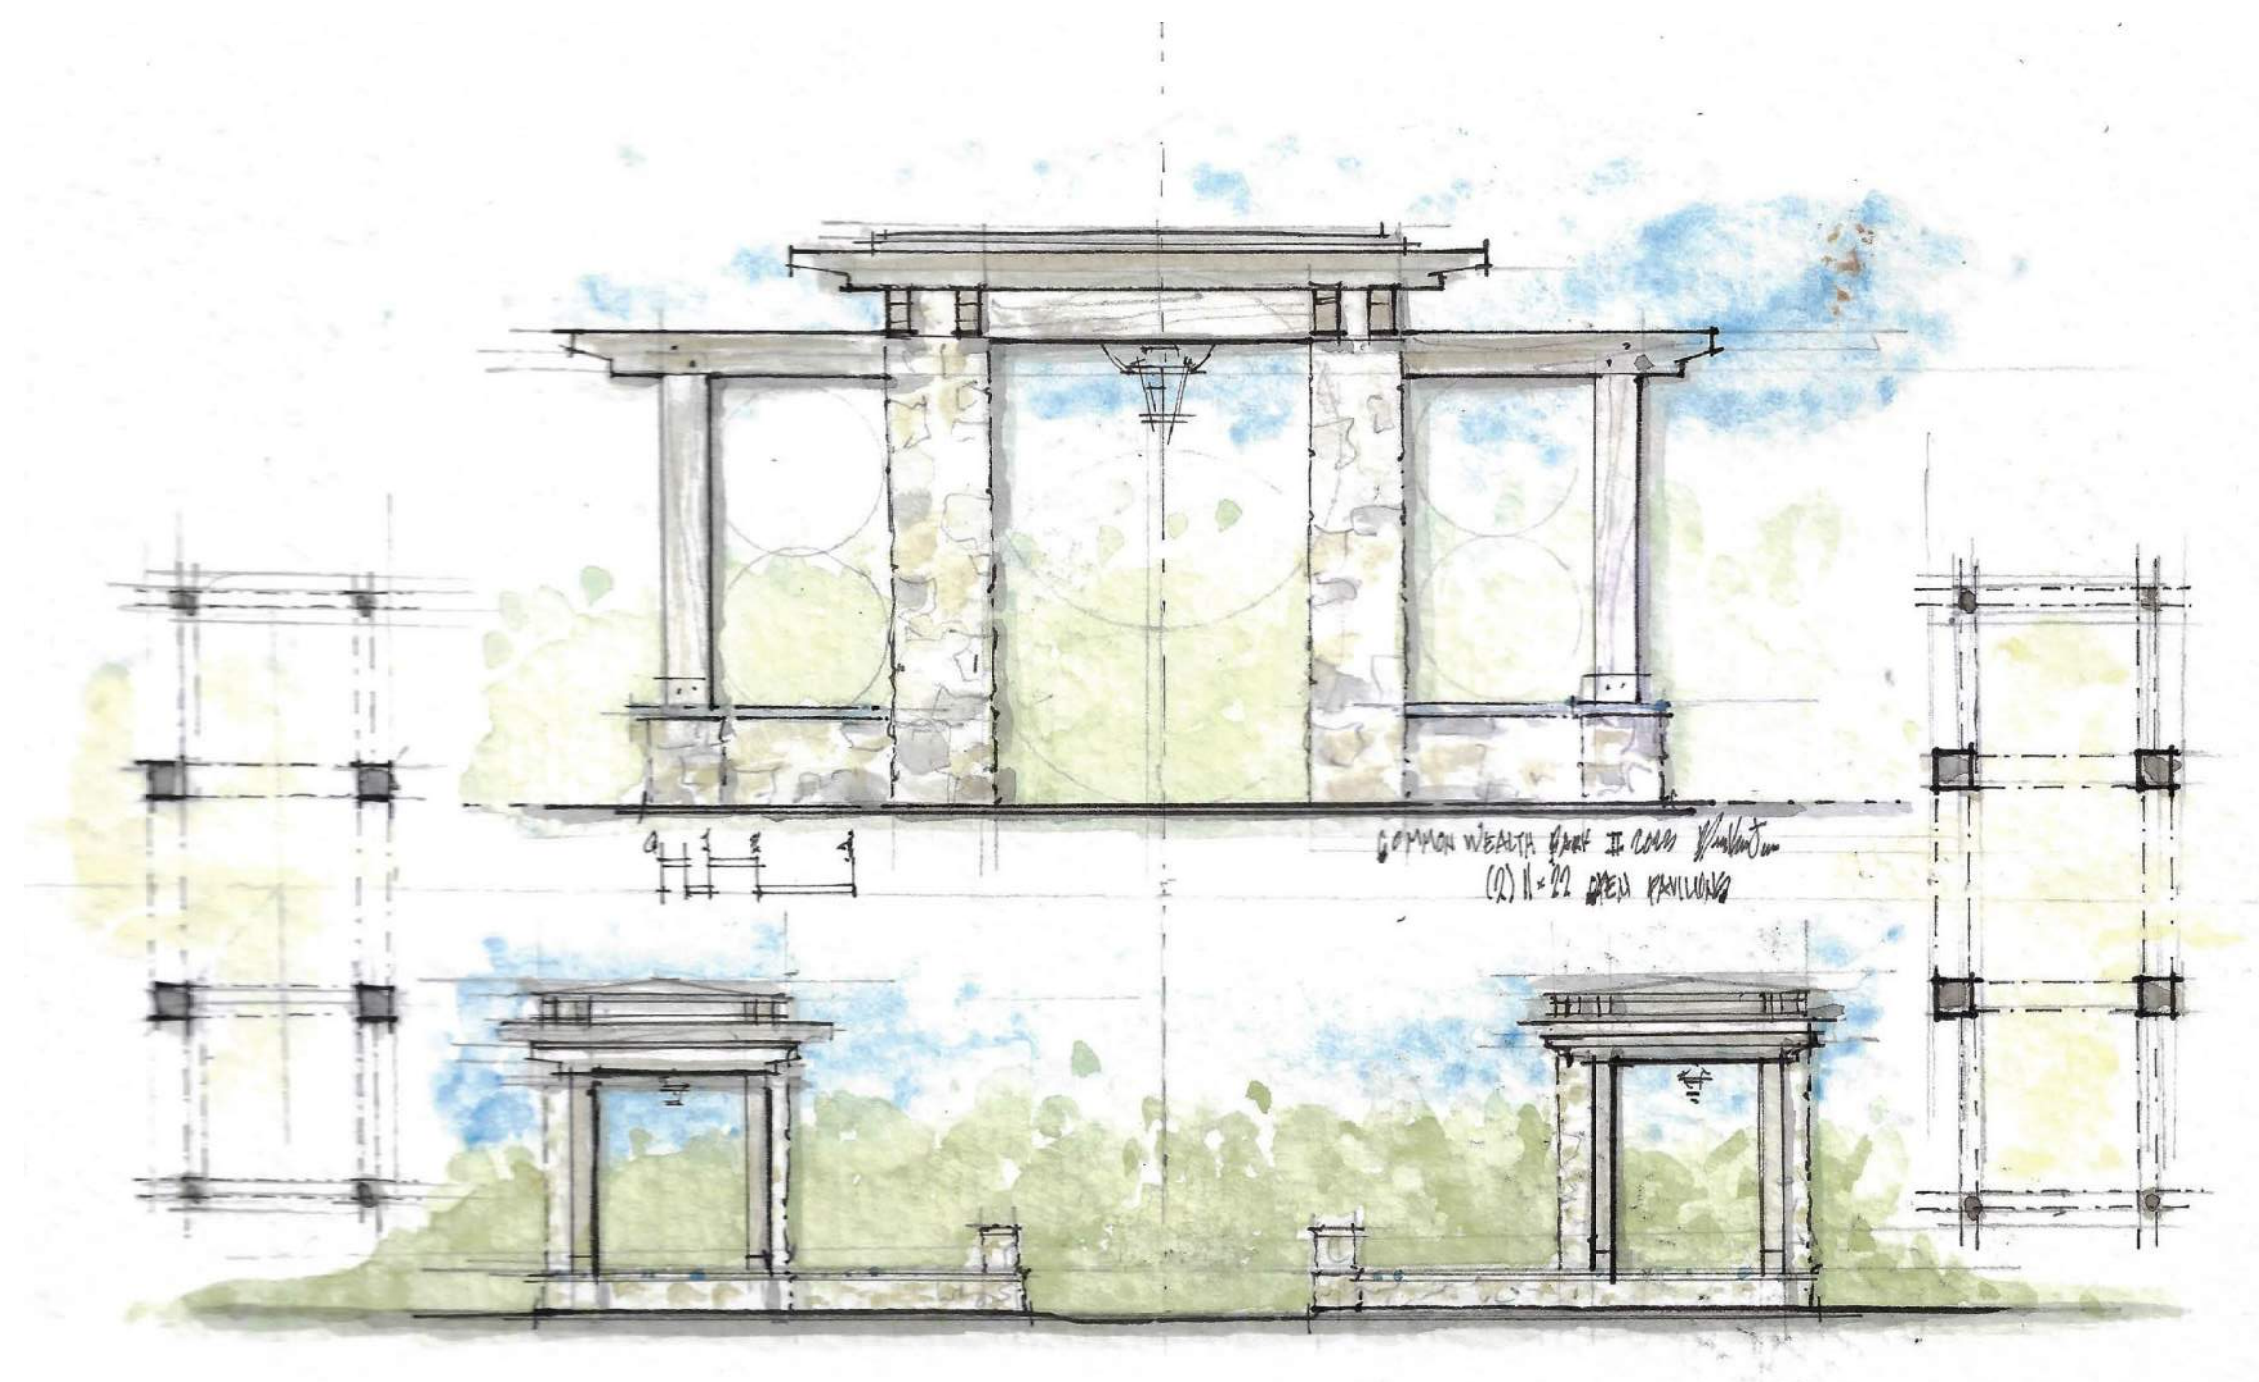

OPTION 2

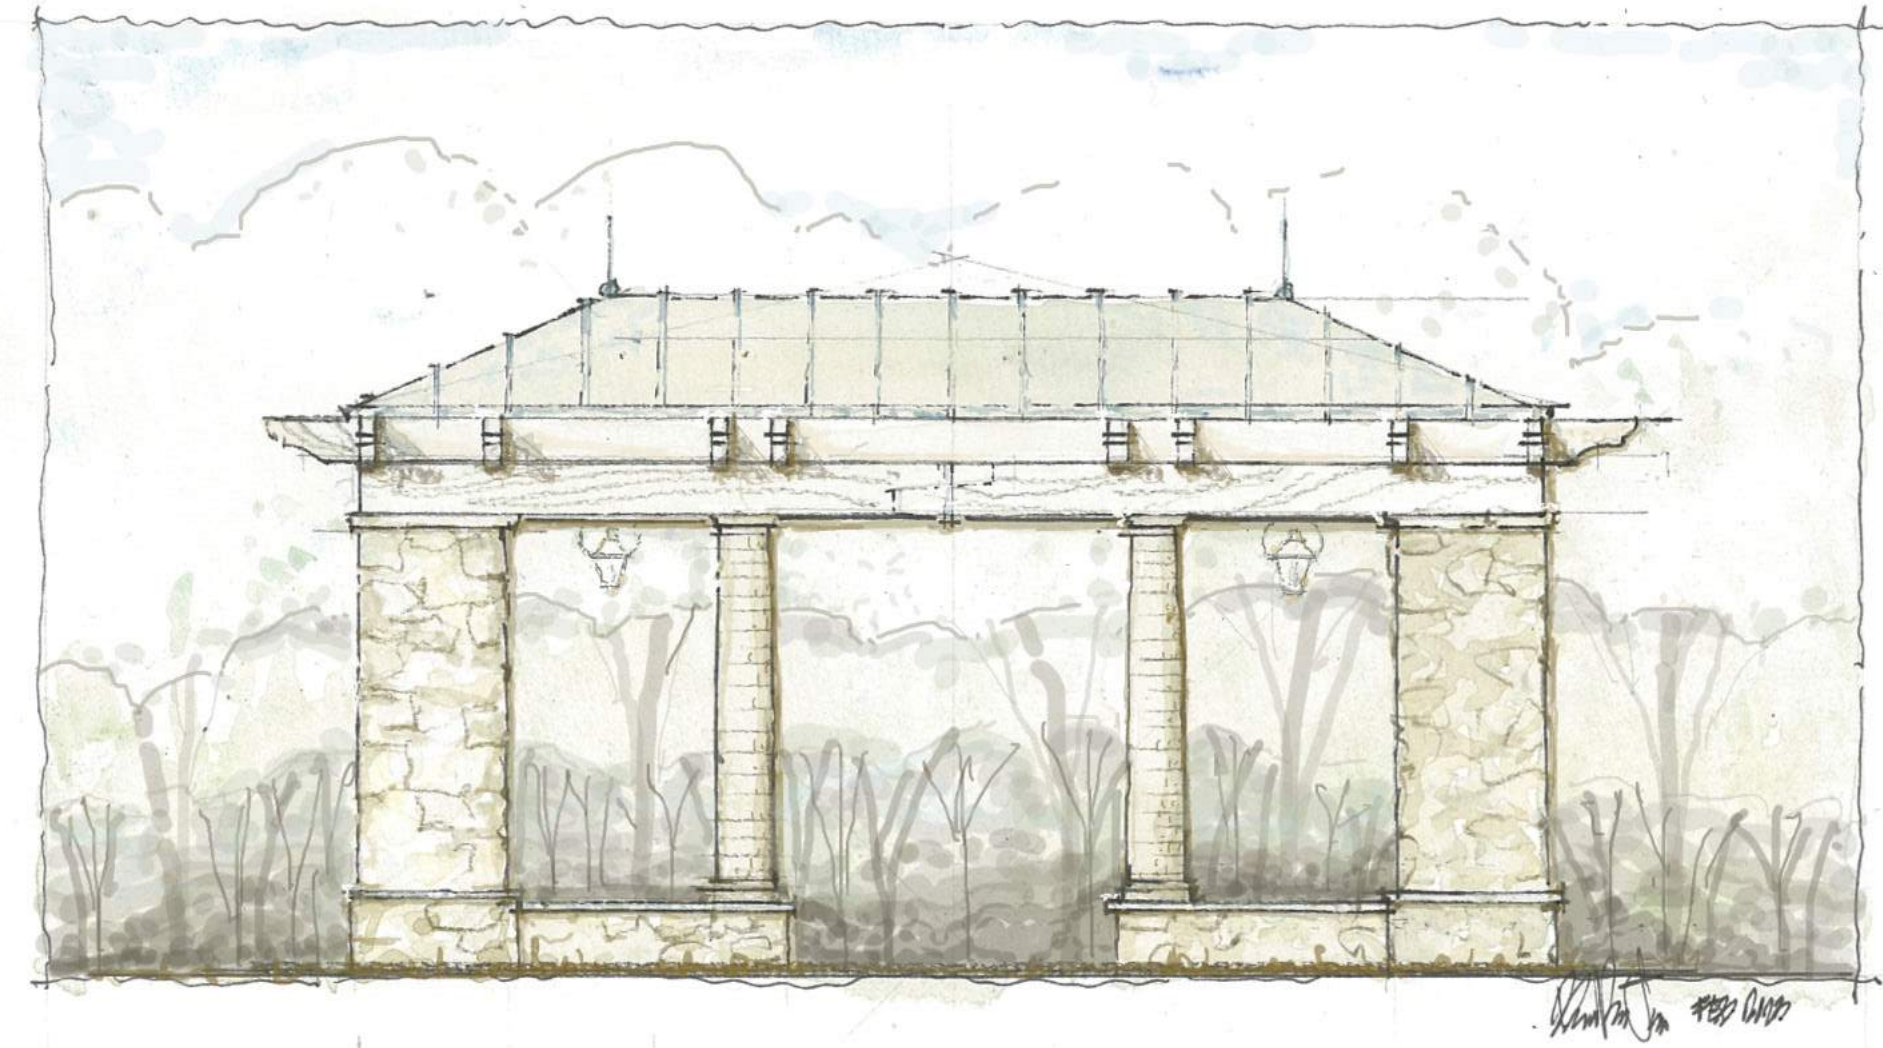

OPTION 3

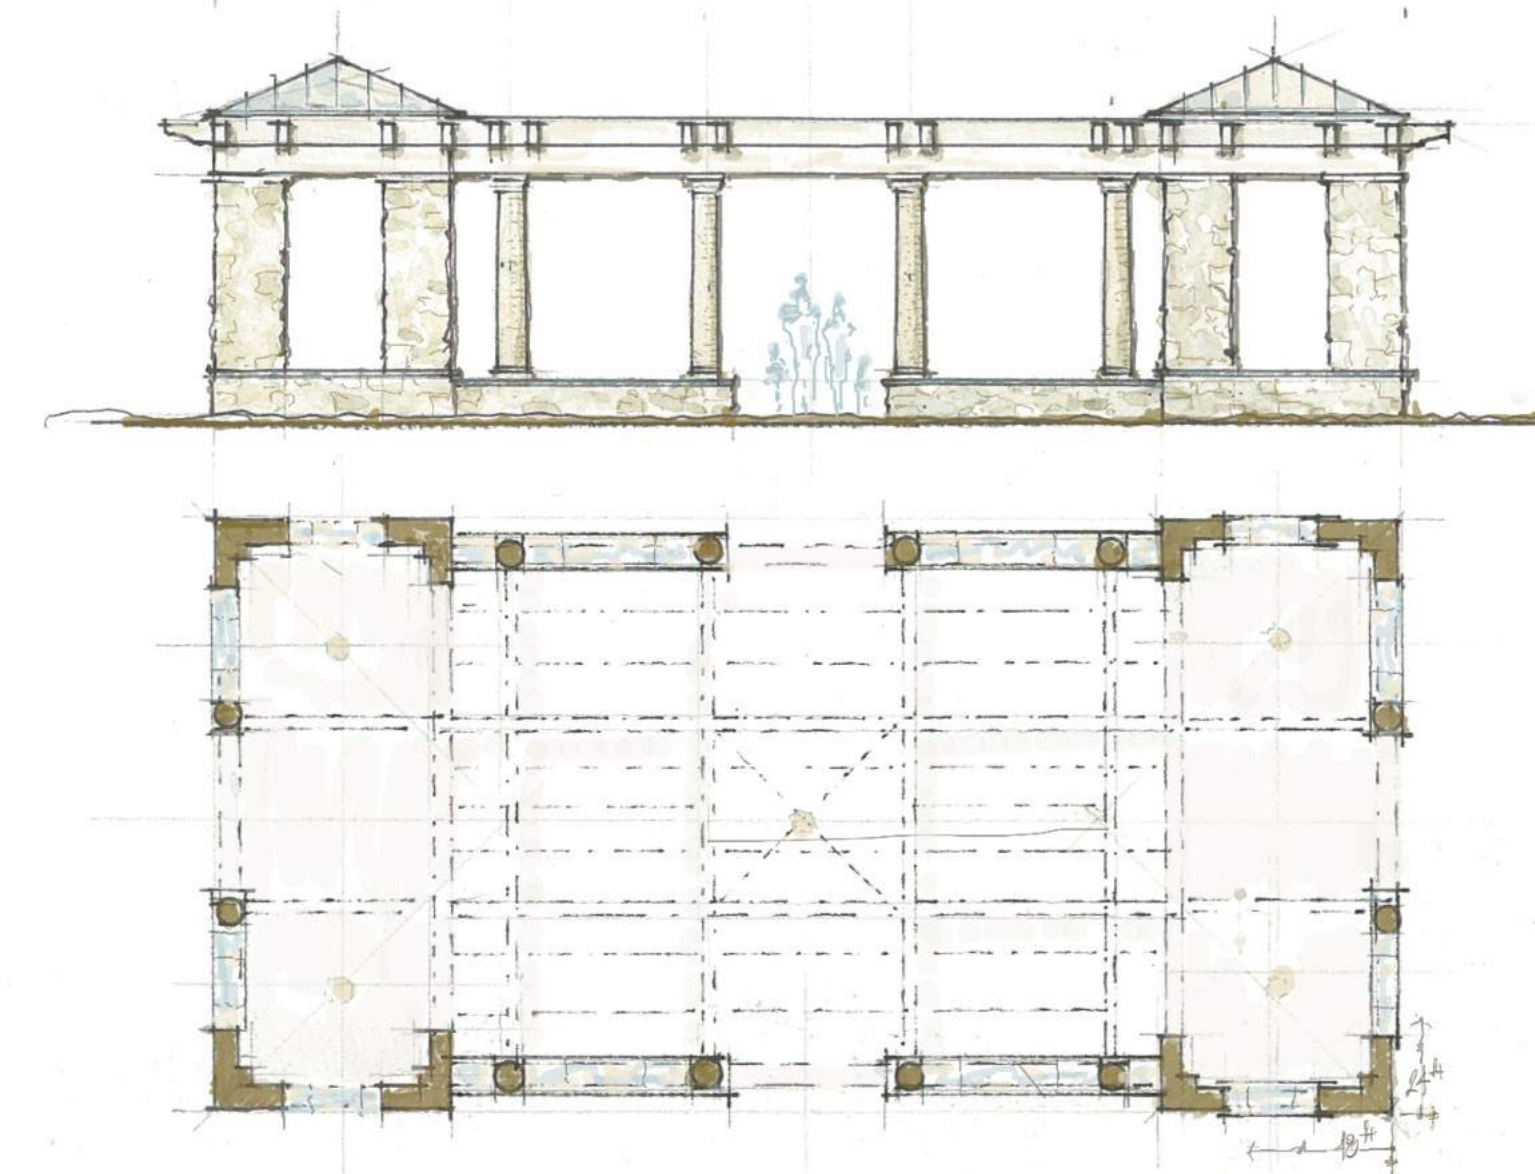

COMMONWEALTH
PARK
MMXXIII
BEXLEY, OHIO



**COMMONWEALTH PARK PLAZA
PERGOLA CHARACTER IMAGERY**

MKSK JONES



COMMONWEALTH PARK PLAZA
IMAGERY - PLAZA PLANTING

JONES **MKSK**



COMMONWEALTH PARK PLAZA
IMAGERY - SITE CHARACTER

JONES MKSK



COMMONWEALTH PARK PLAZA
PERSPECTIVE - PARK ENTRY



COMMONWEALTH PARK PLAZA
PROPOSED SITE PLAN - ENLARGEMENT

MKSK JONES



Year of the Parks

**QUESTIONS?
THANK YOU!**